PROJECT REFERENCE NO.	SHEET NO.
R-2911D	34

ROADWAY DESIGN ENGINEER

NORTH CAROLINA PROFESSIONAL SEAL 20107 ENGINEER DAVID W. BASS 10/4/04

HYDRAULICS ENGINEER

NORTH CAROLINA PROFESSIONAL SEAL 18462 ENGINEER JAMES C. DAVIS 10/6/04

PBSJ POST, BUCKLEY, SCHUH & JERNIGAN, INC.
1616 EAST MILLBROOK ROAD, SUITE 310
RALEIGH, NORTH CAROLINA 27609

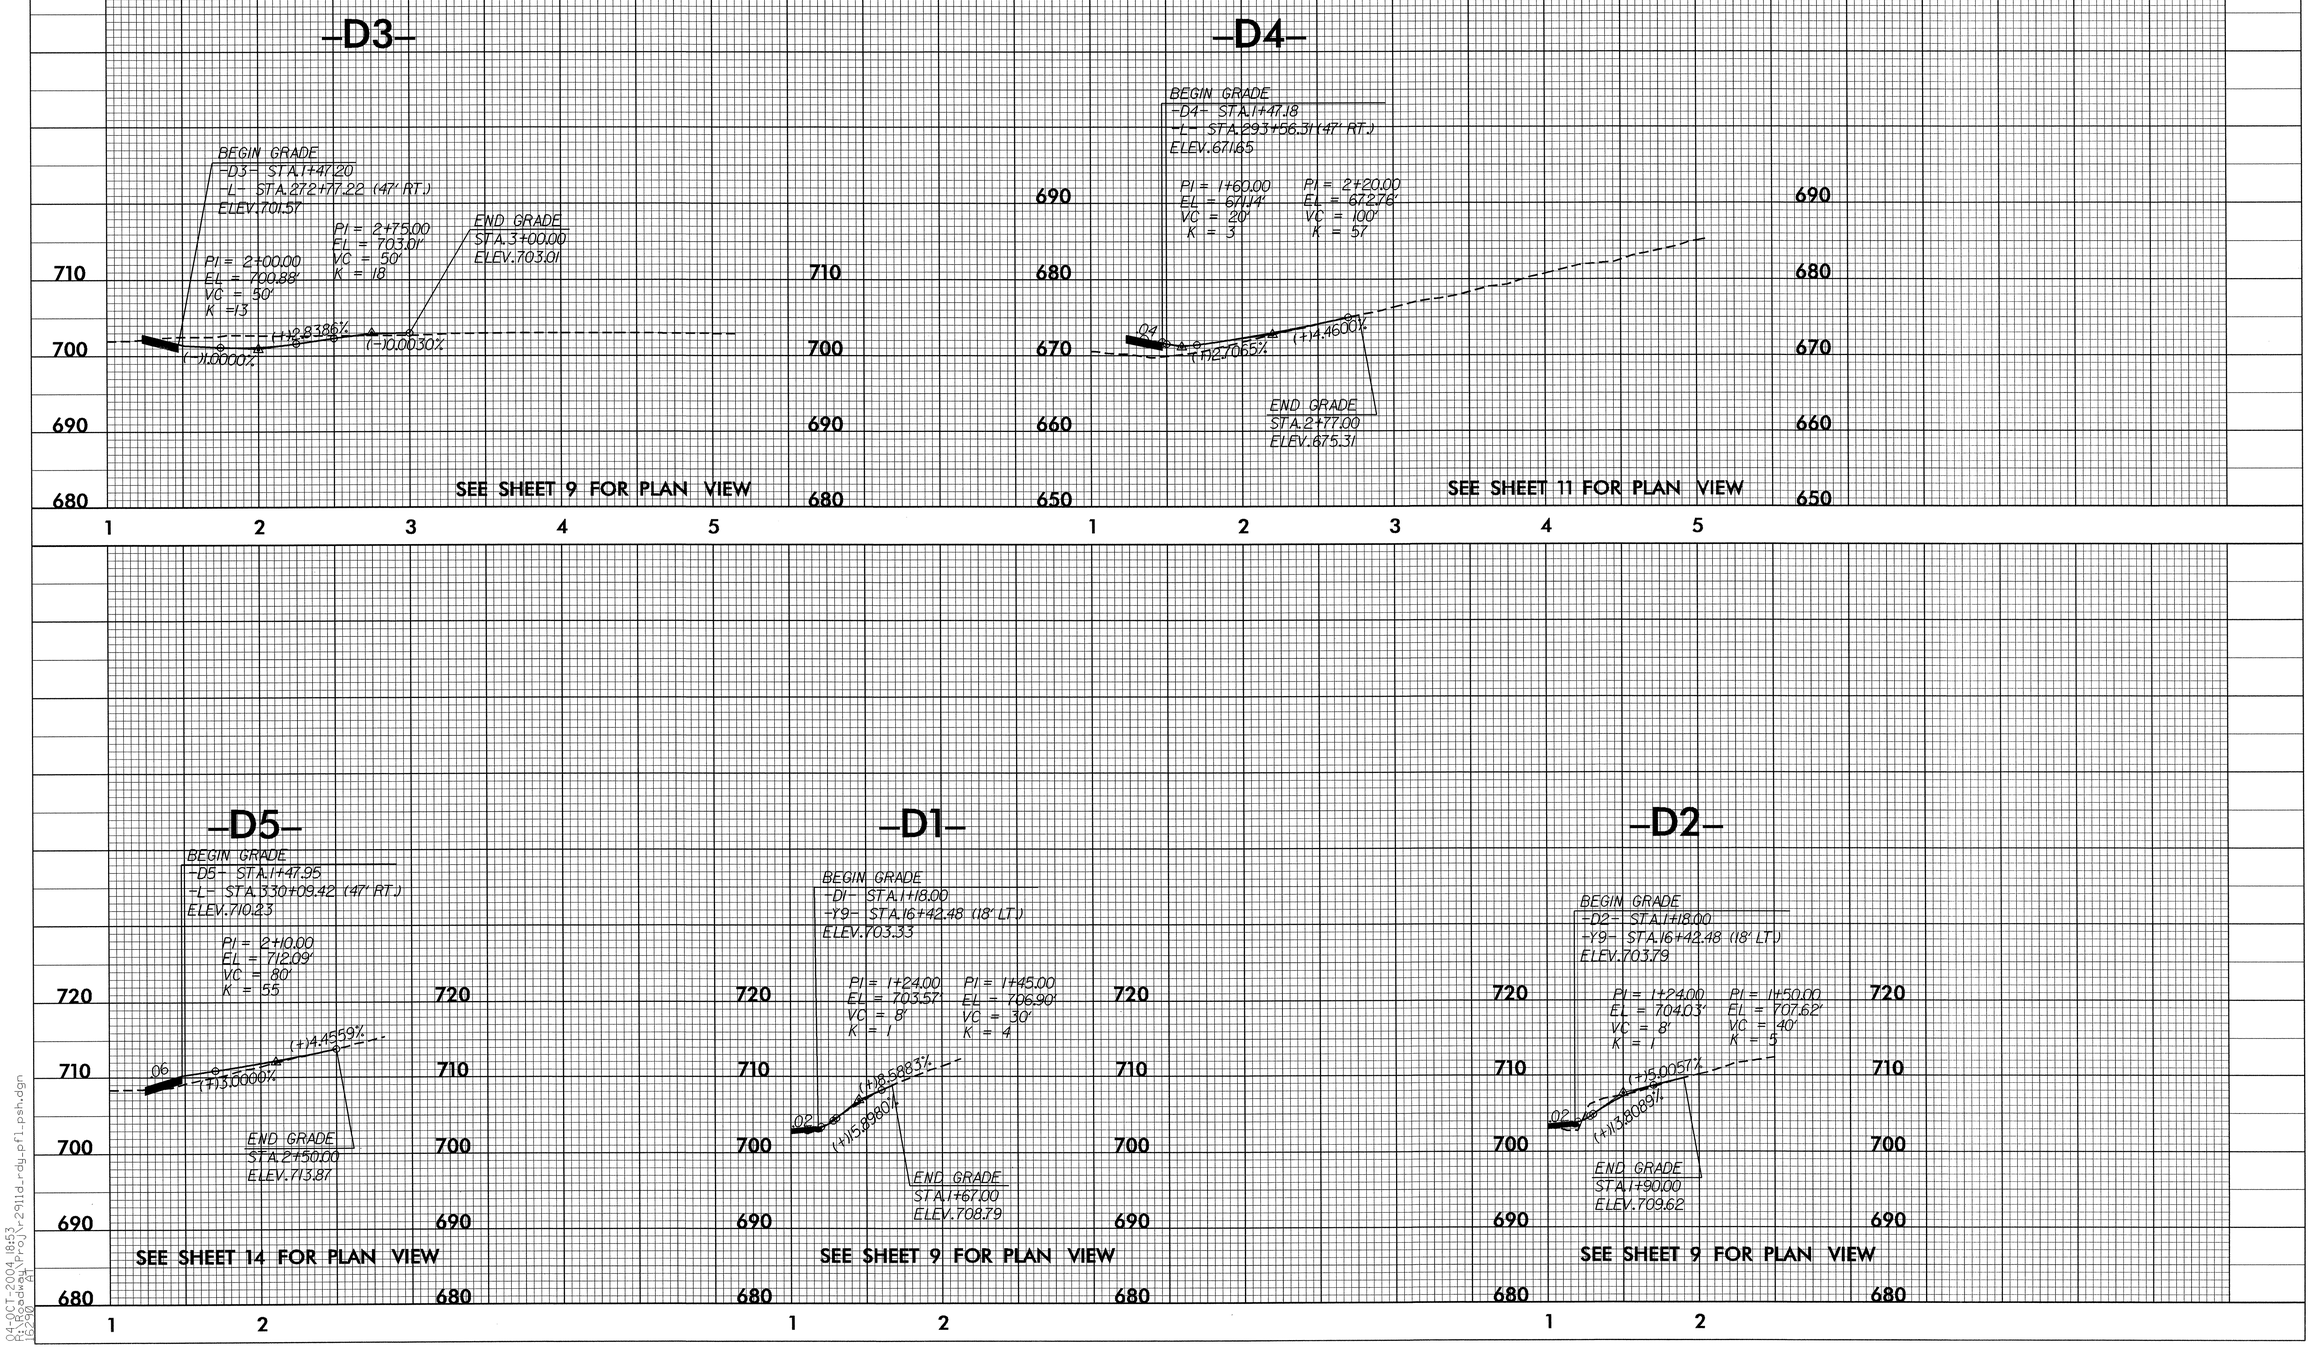

5/28/99

04-OCT-2004 18:53
R:\Roadway\Proj\r2911d_rdy_pfl_psh.dgn
16290 AT