PBSJ
1616 EAST MILLBROOK ROAD, SUITE 310
RALEIGH, NORTH CAROLINA 27609
PHONE: (919) 876-6888

PROJ. REFERENCE NO.	SHEET NO.
R-2911D	TCP-20

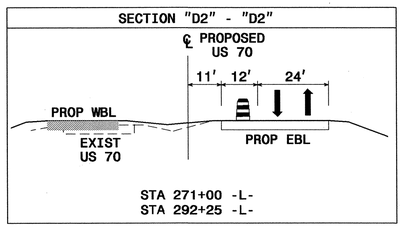

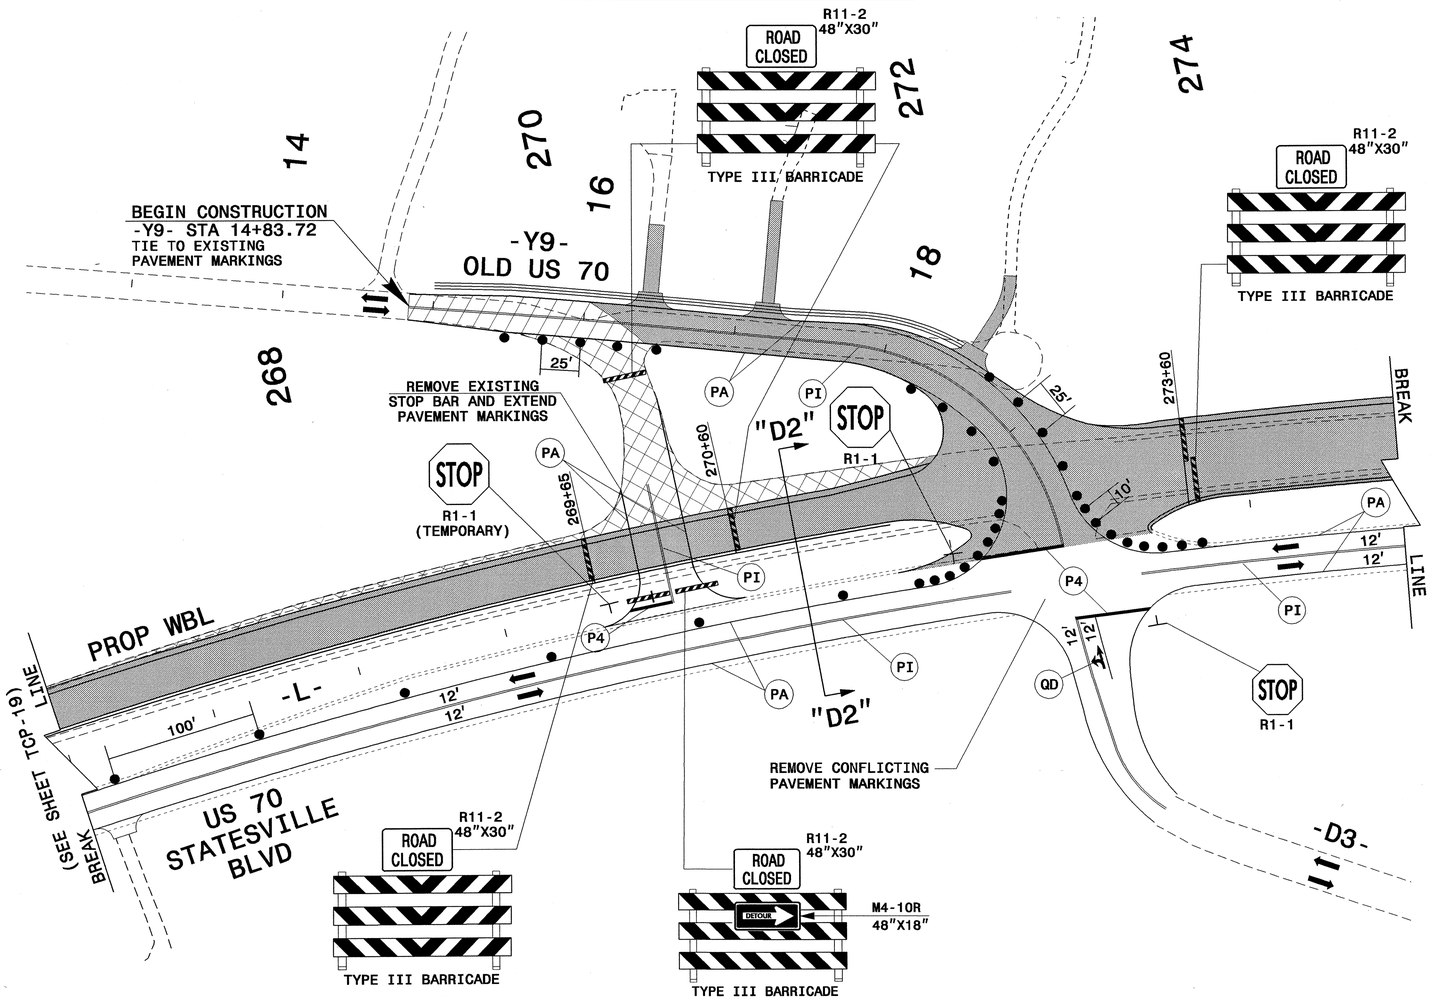

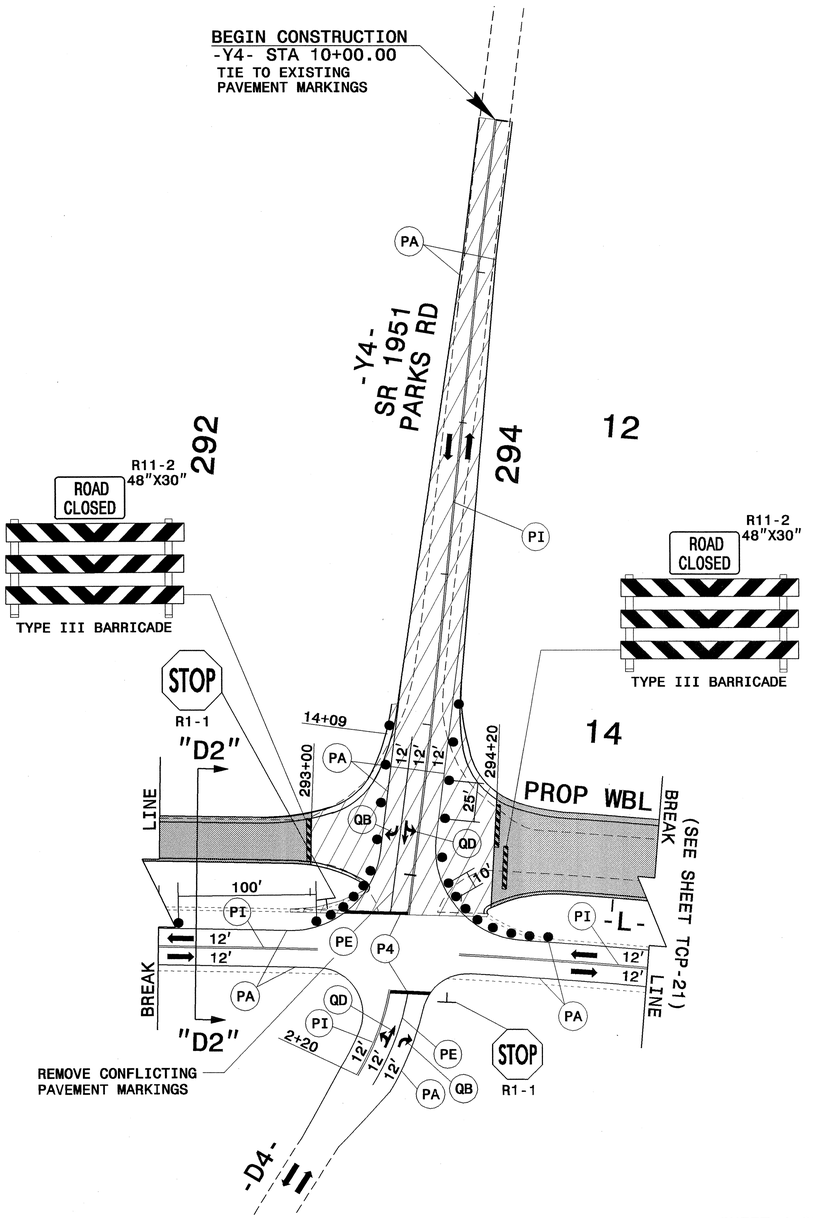

PROPOSED CONSTRUCTION (LANE CLOSURES REQUIRED)

PROPOSED CONSTRUCTION (AWAY FROM TRAFFIC)

PAVEMENT REMOVAL

SHEET 4 OF 7

APPROVED: Rhonda B. Carey DATE: 9-7-04

SEAL

NORTH CAROLINA PROFESSIONAL SEAL 023521 ENGINEER RHONDA B. GARRY

PHASE II DETAILS
STA 266+00 TO STA 295+00

SCALE:	1"=50'
DATE:	08/27/04
DWG. BY:	MAS
DESIGN BY:	JMH
REVIEWED BY:	RBE

DIVISION OF HIGHWAYS TRAFFIC ENGINEERING BRANCH TRAFFIC ENGINEERING DIVISION TRAFFIC CONTROL

REVISIONS	
CADD FILE	