PBS&J
1616 EAST MILLBROOK ROAD, SUITE 310
RALEIGH, NORTH CAROLINA 27609
PHONE: (919) 876-6888

| PROJ. REFERENCE NO. | SHEET NO. |
|---|---|
| R-2911D | TCP-12 |

1 ROAD CLOSED AHEAD W20-3 48" X 48"
NEXT RIGHT SP-4R 42" X 12"

2 ROAD CLOSED AHEAD W20-3 48" X 48"
NEXT LEFT SP-4L 42" X 12"

3 ROAD CLOSED AHEAD W20-3 48" X 48"

4 ROAD CLOSED 1000 FT W20-3 48" X 48"

5 ROAD CLOSED 500 FT W20-3 48" X 48"

6 DETOUR AHEAD W20-2 48" X 48"

TO M4-5 24"X12"

BERRINGER RD SP-2

END DETOUR M4-8A 24"X18"

DETOUR M4-8 24"X12"

M6-3 21"X15"

M6-4 24"X18"

M6-1 R 21"X15"

M6-1 L 21"X15"

M5-1 R 21"X15"

M5-1 L 21"X15"

M1-4 24"X24"

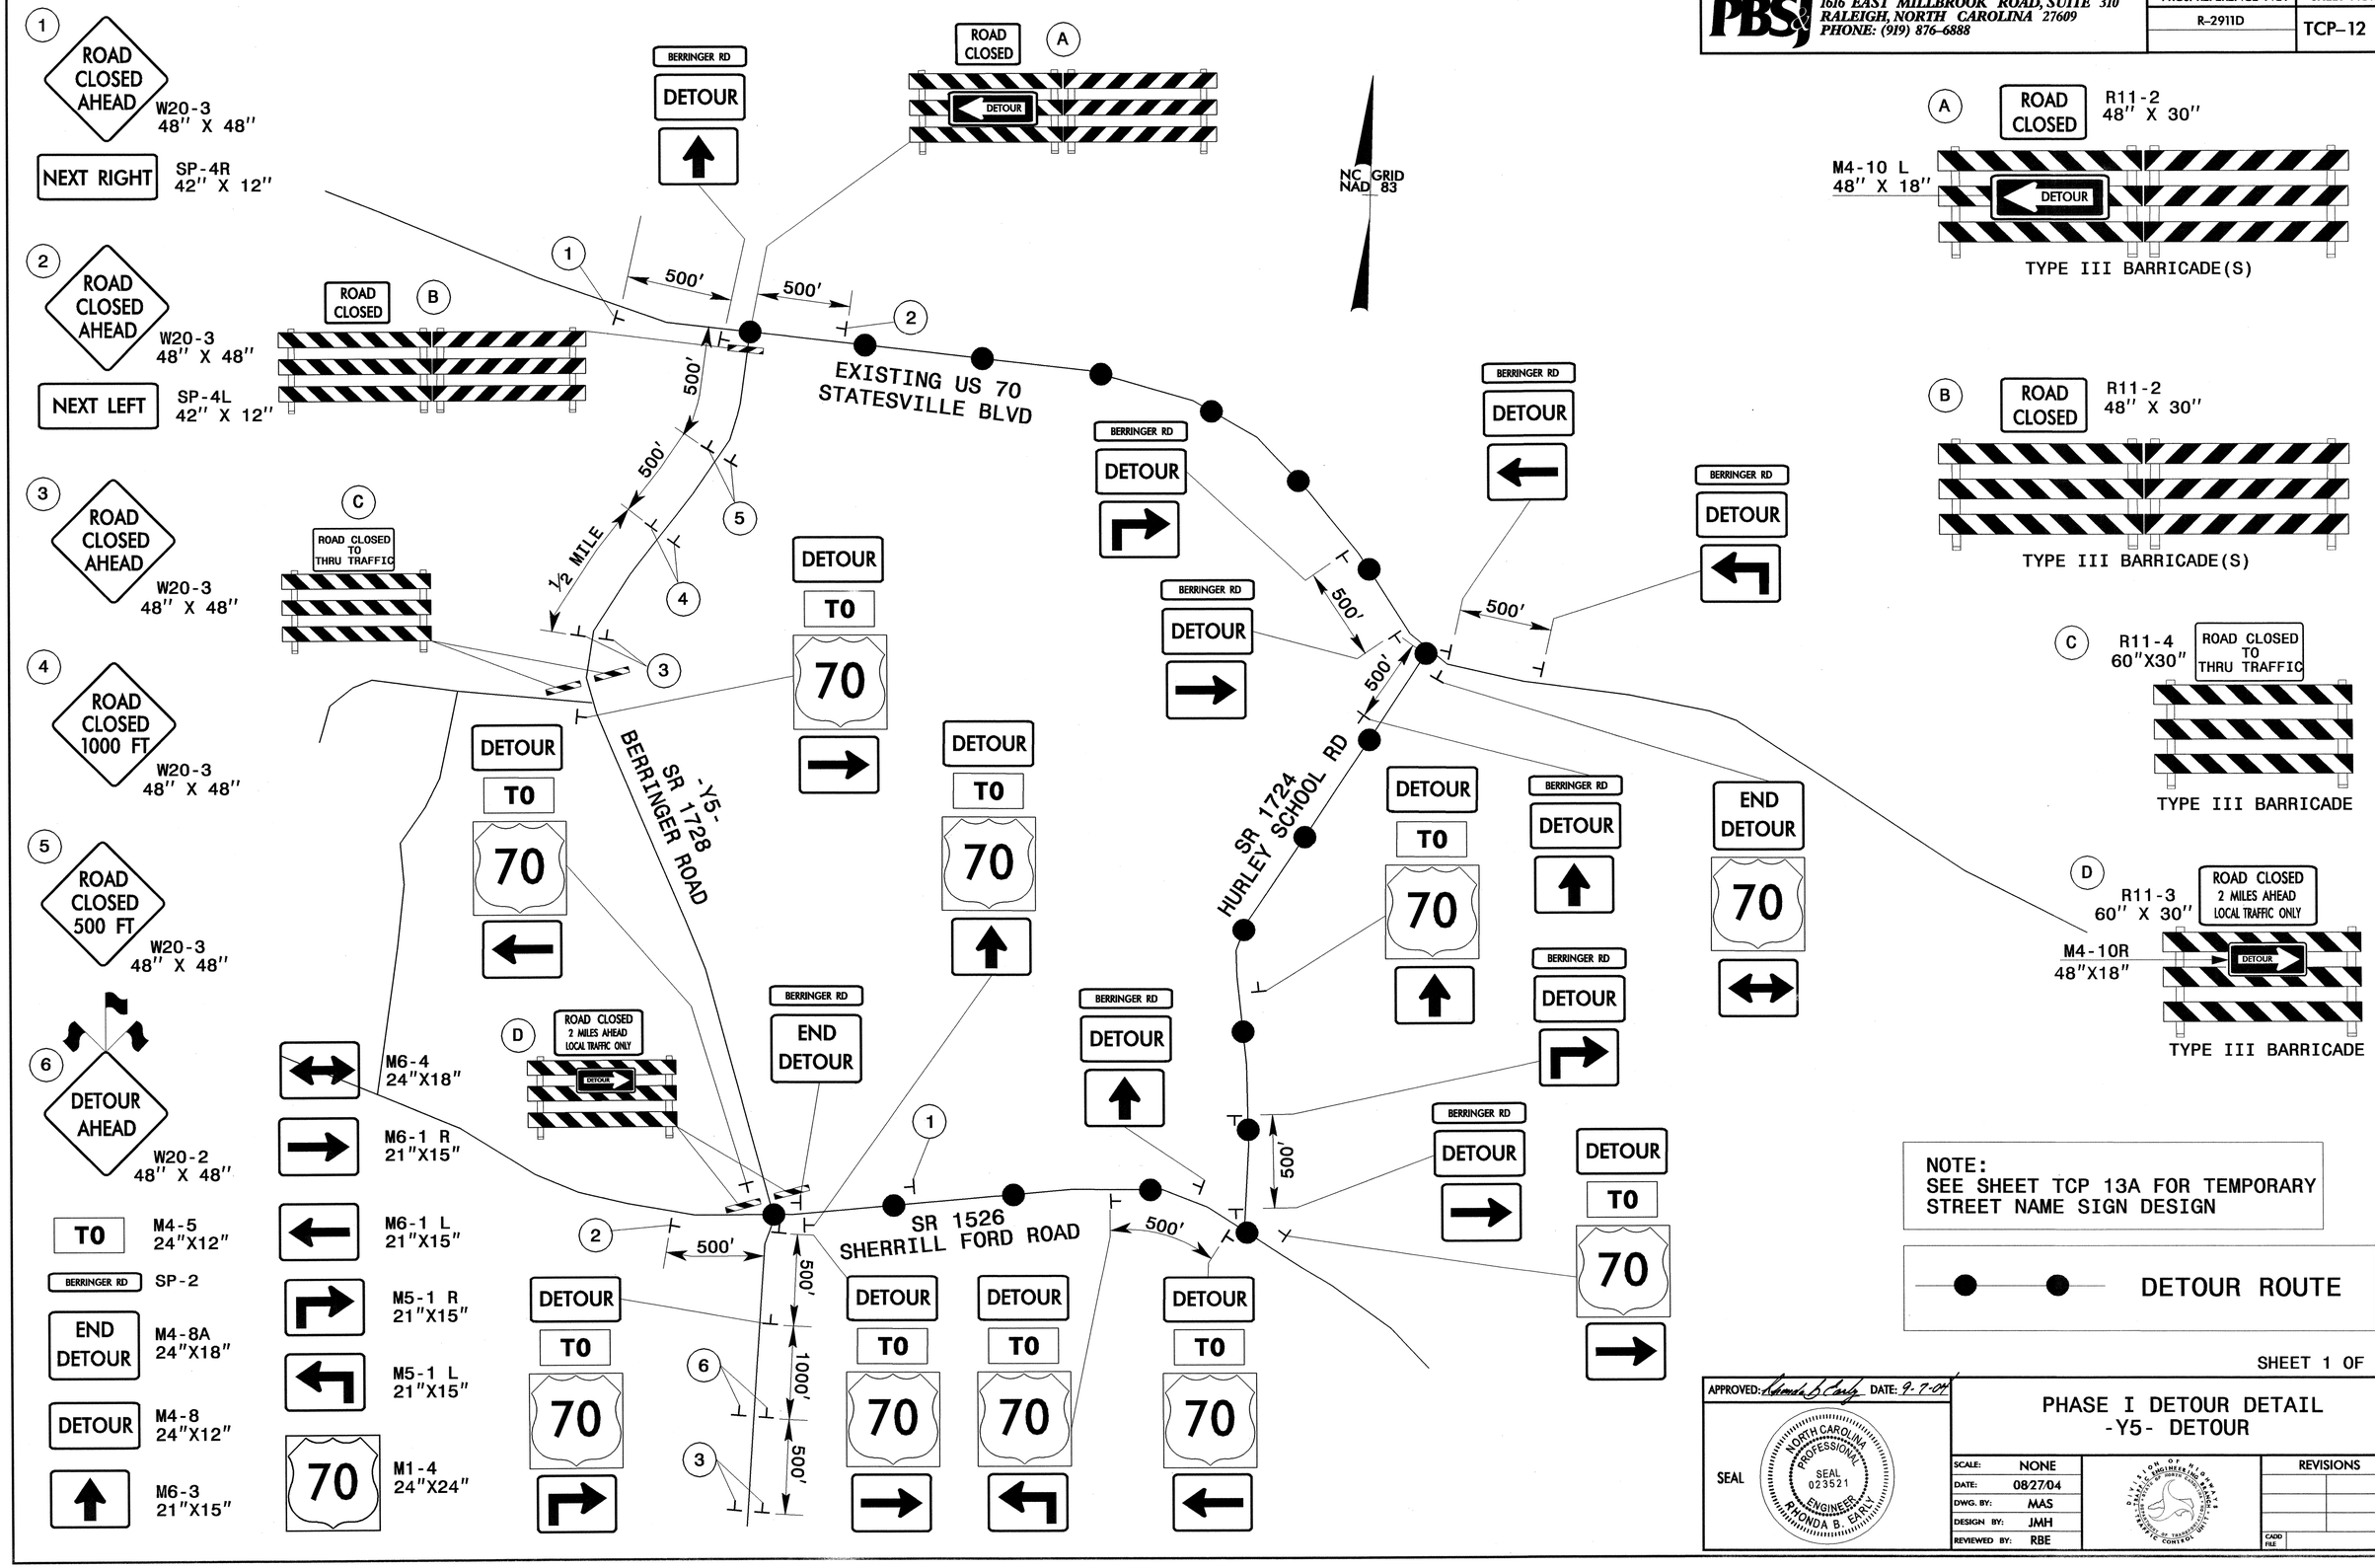


A ROAD CLOSED R11-2 48" X 30"
M4-10 L 48" X 18"
TYPE III BARRICADE(S)

B ROAD CLOSED R11-2 48" X 30"
TYPE III BARRICADE(S)

C R11-4 60"X30" ROAD CLOSED TO THRU TRAFFIC
TYPE III BARRICADE

D R11-3 60" X 30" ROAD CLOSED 2 MILES AHEAD LOCAL TRAFFIC ONLY
M4-10R 48"X18"
TYPE III BARRICADE

NOTE:
SEE SHEET TCP 13A FOR TEMPORARY STREET NAME SIGN DESIGN

DETOUR ROUTE

SHEET 1 OF 1

APPROVED: Rhonda B. Early DATE: 9-7-04

SEAL
NORTH CAROLINA PROFESSIONAL SEAL 023521 ENGINEER RHONDA B. EARLY

# PHASE I DETOUR DETAIL
# -Y5- DETOUR

| | |
|---|---|
| SCALE: | NONE |
| DATE: | 08/27/04 |
| DWG. BY: | MAS |
| DESIGN BY: | JMH |
| REVIEWED BY: | RBE |

DIVISION OF HIGHWAYS TRAFFIC ENGINEERING BRANCH TRAFFIC ENGINEERING CONTROL UNIT

REVISIONS

CADD FILE