8/17/99

PROJECT REFERENCE NO.	SHEET NO.
B-3704	U0-2

UTILITIES BY OTHERS

NOTE:
ALL PROPOSED UTILITY WORK SHOWN ON THIS SHEET WILL BE DONE BY OTHERS

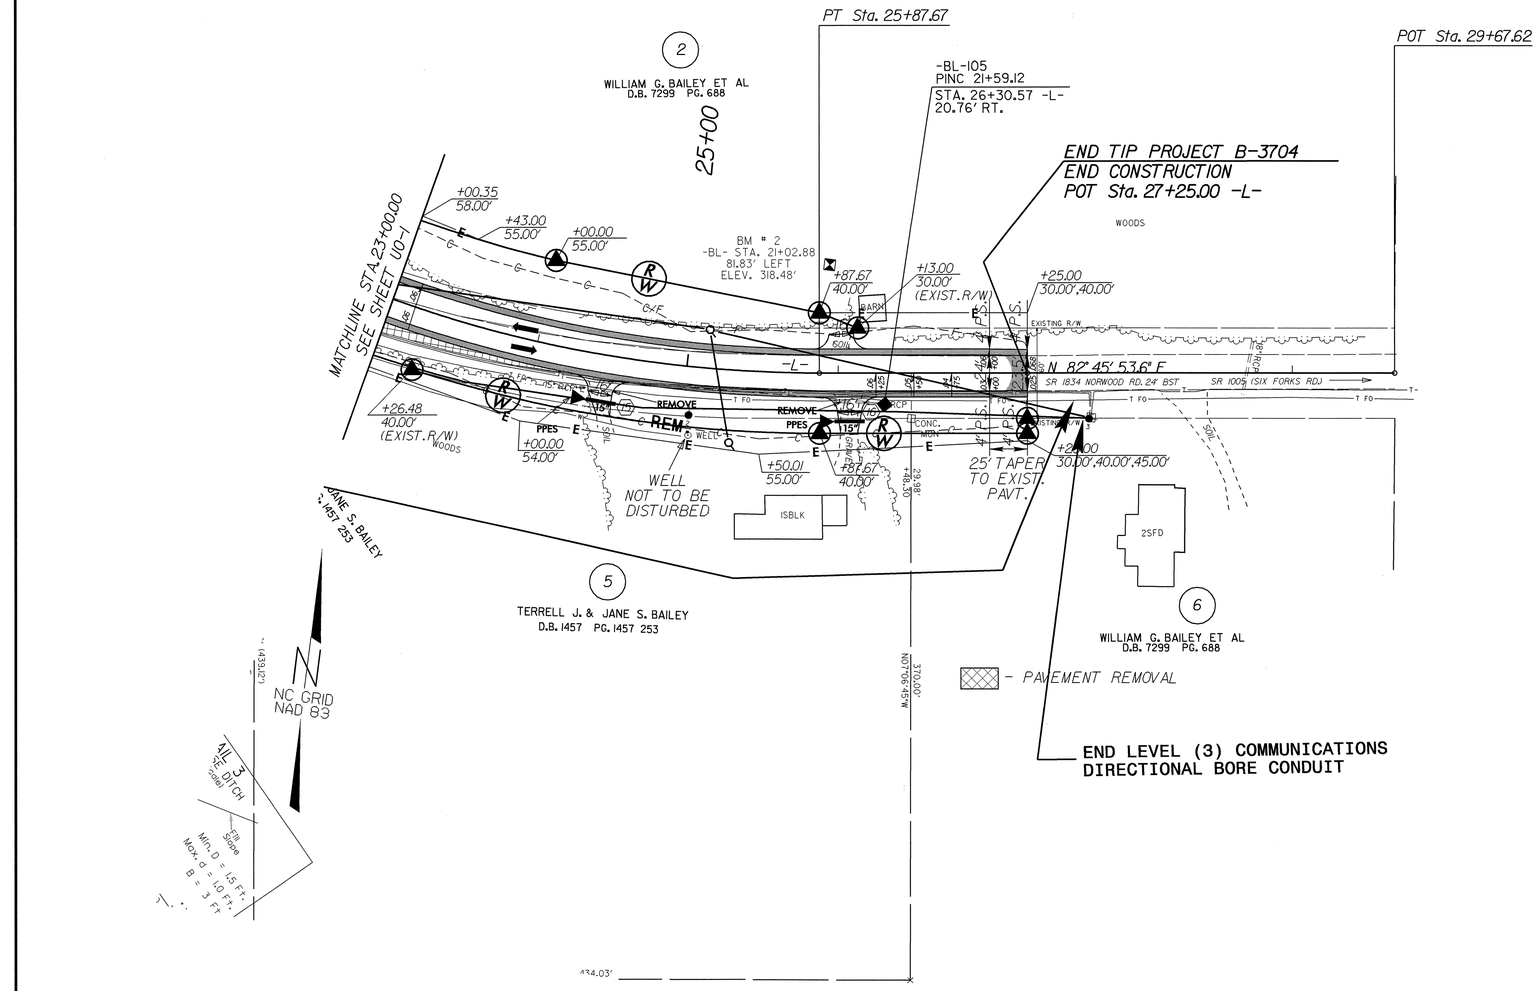

12-AUG-2004 15:02
H:\Utilities\Proj\b3704_UT_5_U02_PSH.dgn
mmoore
All Users Active