PROJECT REFERENCE NO.	SHEET NO.
B-3704	U0-1

UTILITIES BY OTHERS
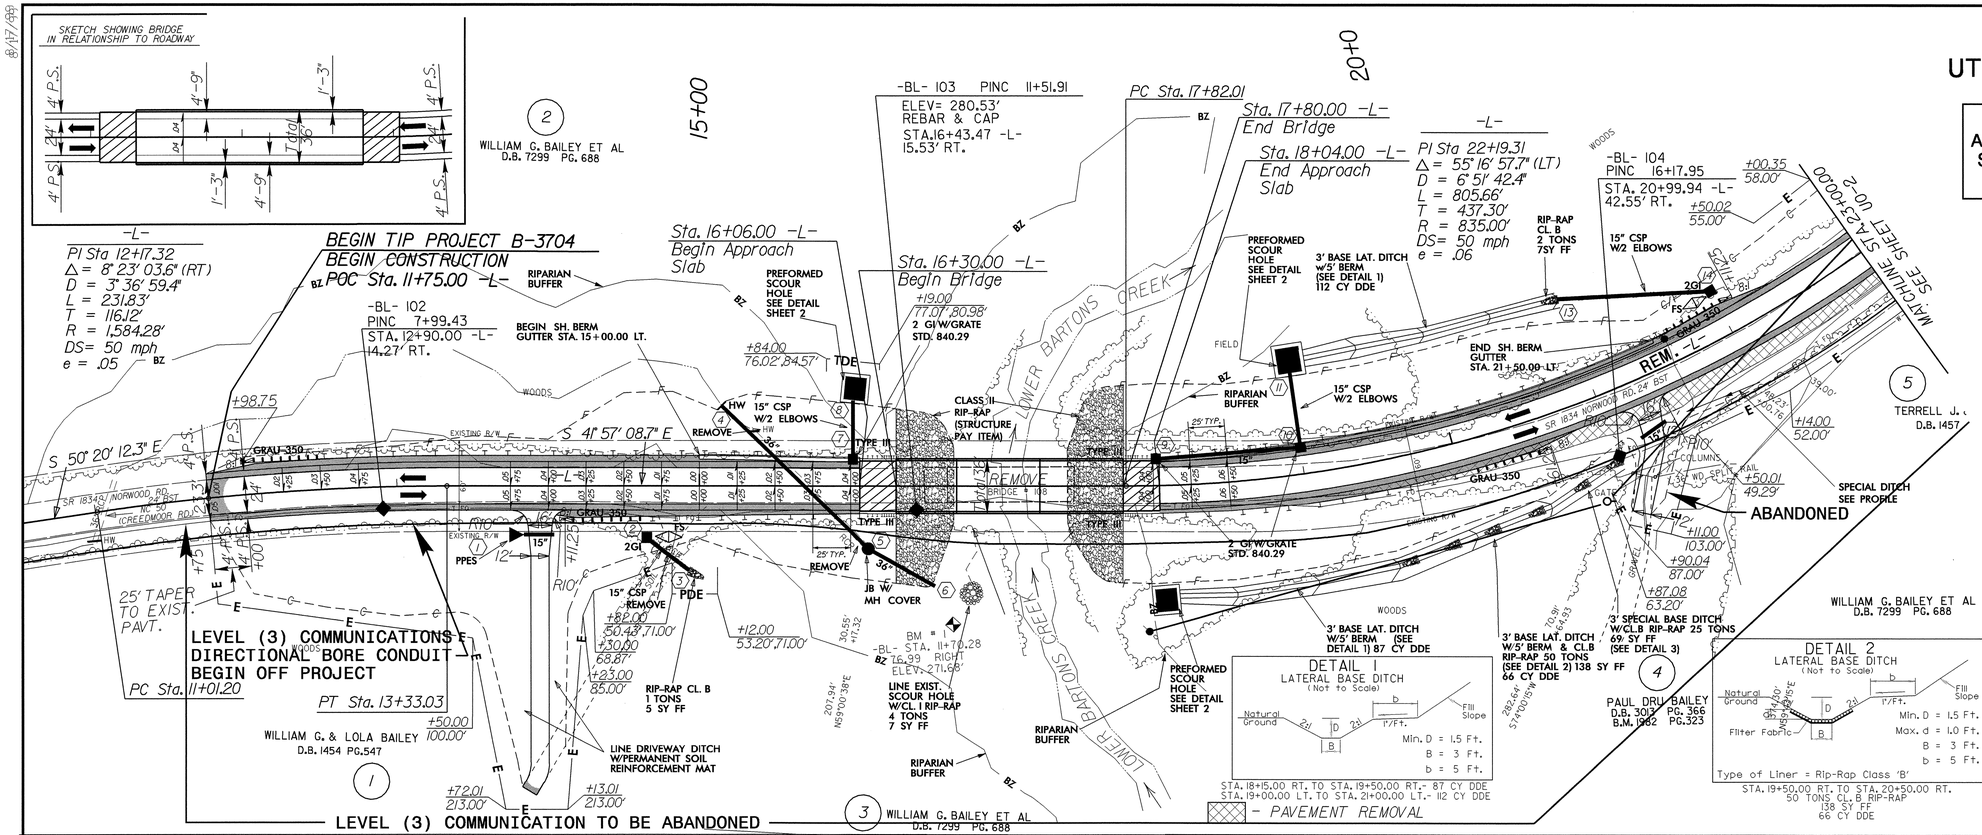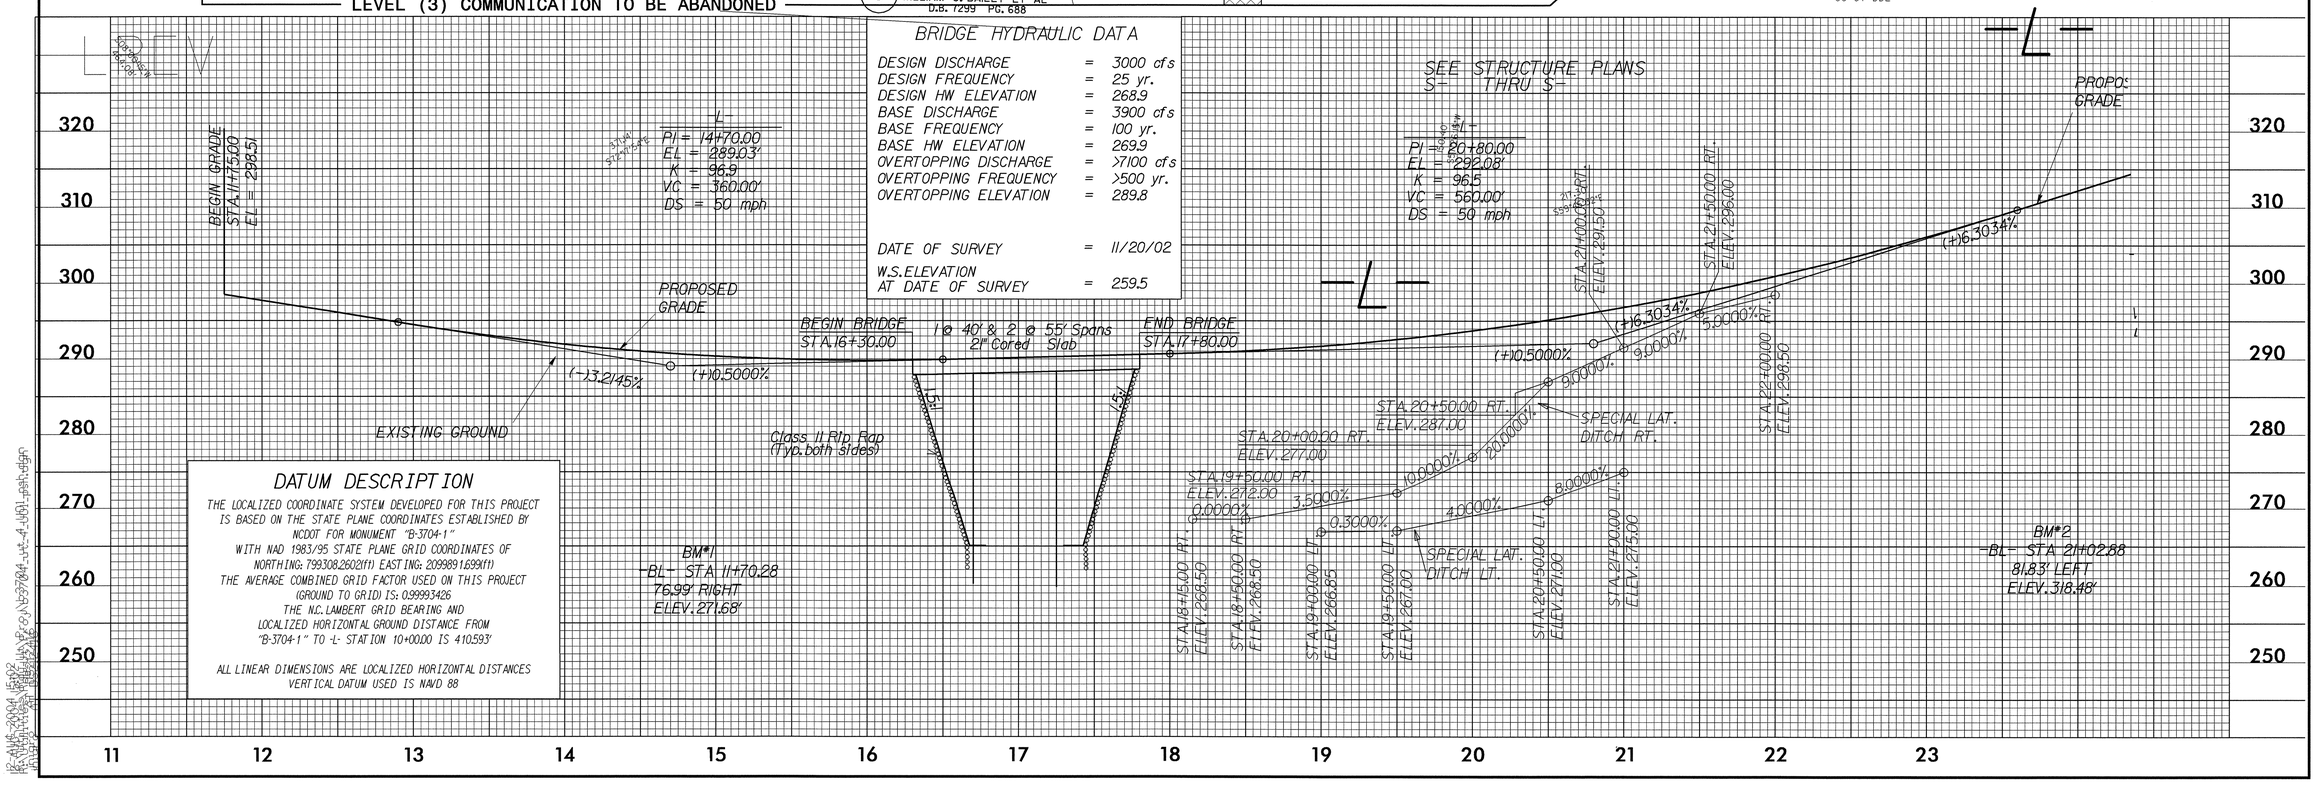
NOTE:
ALL PROPOSED UTILITY WORK SHOWN ON THIS SHEET WILL BE DONE BY OTHERS