STATE PROJECT NO.	COUNTY	BRIDGE NO.	SHEET NO.	TOTAL SHEETS
8.1331701 B-3711	WAYNE	42	5	13
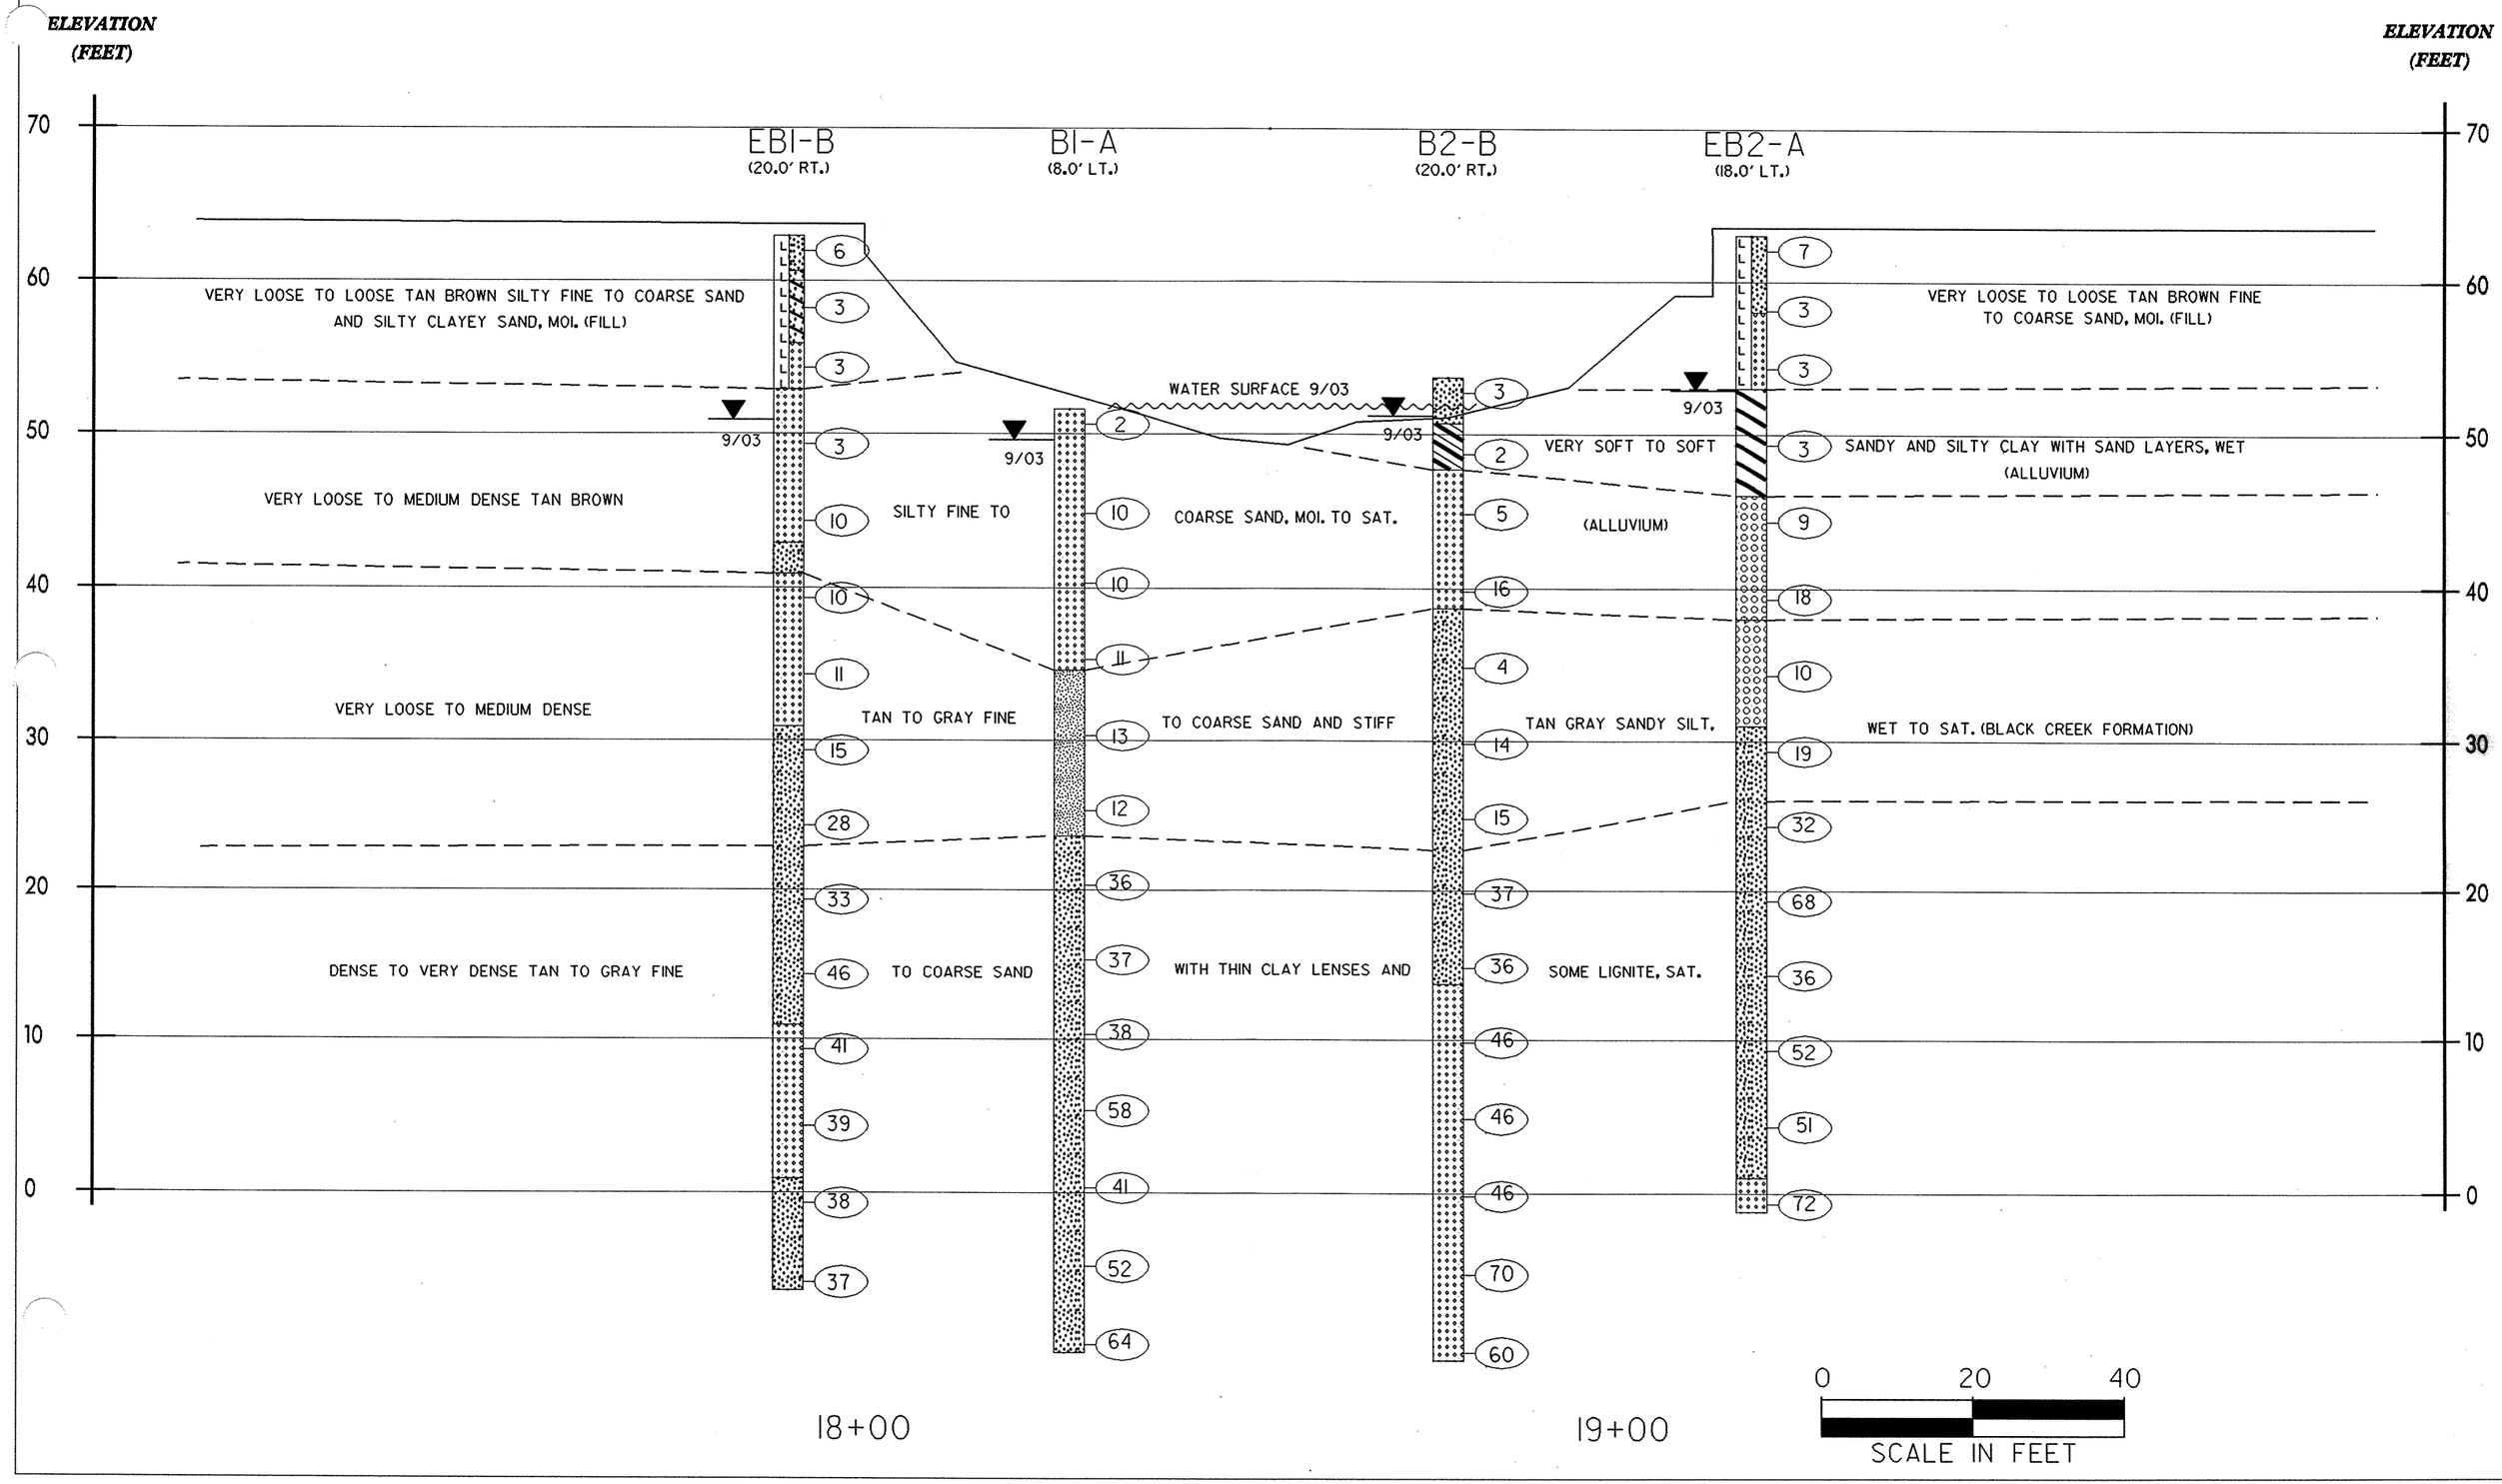
SOIL PROFILE ALONG NC 111 (-L-) OVER NEUSE RIVER OVERFLOW