PROJECT REFERENCE NO.	SHEET NO.
R-3427	Sig.6

Flasher

TABLE OF OPERATION		
SIGNAL FACE	INTERVAL 1	INTERVAL 2
11	ON	OFF
12	OFF	ON
21,23	ON	OFF
22,24	OFF	ON

SIGNAL FACE I.D.

Denotes L.E.D.

NOTES

1. Refer to "Roadway Standard Drawings NCDOT" dated January 2002 and "Standard Specifications for Roads and Structures" dated January 2002.
2. Reposition existing signal heads numbered 21,22 and 23,24.

PLAN QUANTITIES	
Pay Item	Feet
Signal Cable	–
Messenger Cable	–
Lead-in Cable	–

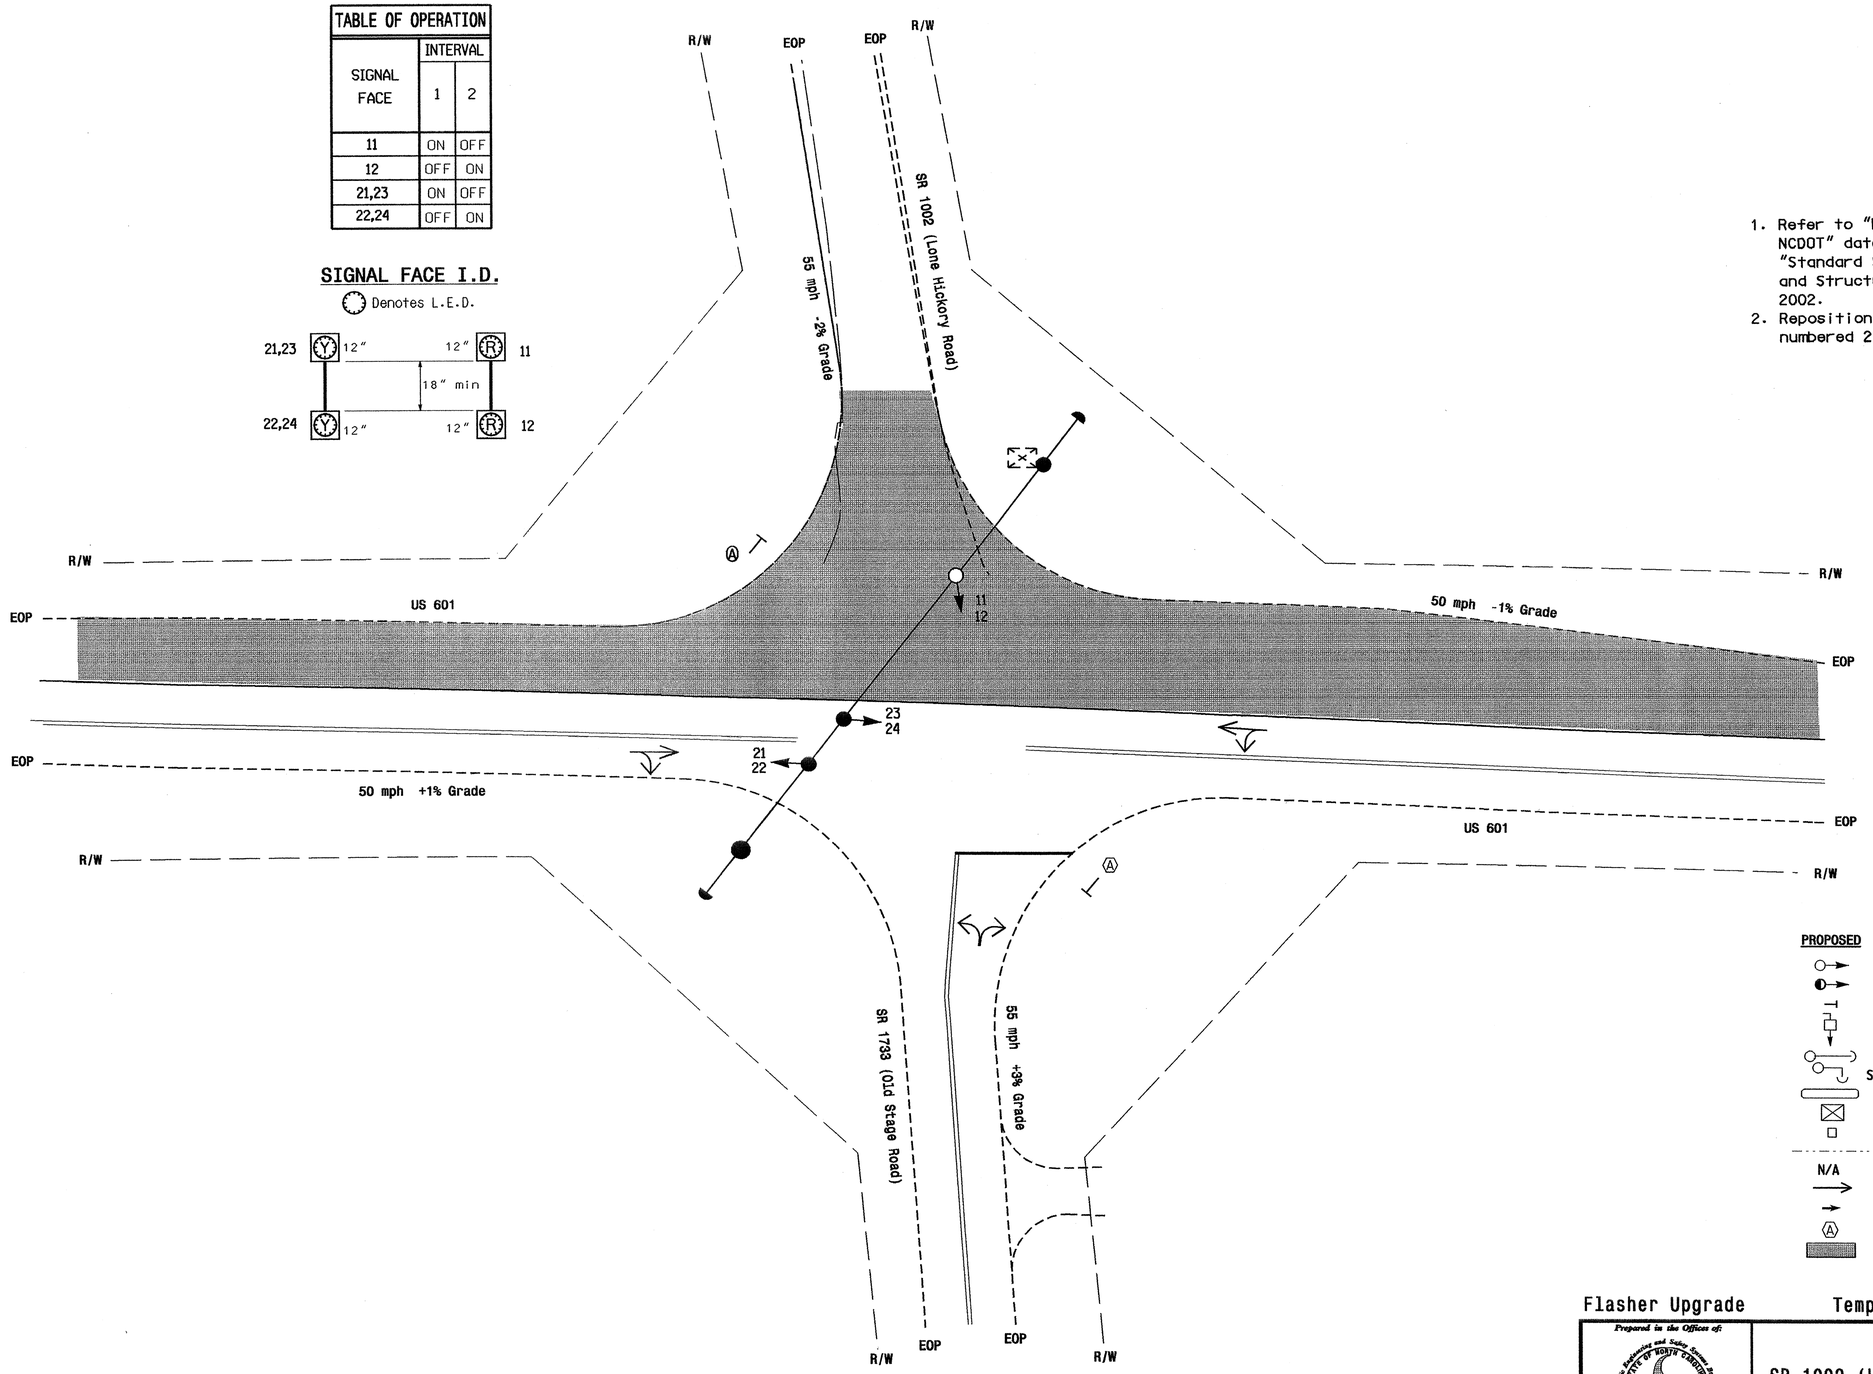

LEGEND

PROPOSED		EXISTING
	Traffic Signal Head	
	Modified Signal Head	N/A
	Sign	
	Pedestrian Signal Head With Push Button & Sign	
	Signal Pole with Guy	
	Signal Pole with Sidewalk Guy	
	Inductive Loop Detector	
	Controller & Cabinet	
	Junction Box	
	2-in Underground Conduit	
N/A	Right of Way	
	Directional Arrow	
	Pavement Marking Arrow	
	"STOP" Sign (R1-1)	
	Construction Zone	

Flasher Upgrade Temporary 2

Prepared in the Offices of:
Traffic Engineering and Safety Systems Branch
NORTH CAROLINA DEPARTMENT OF TRANSPORTATION
Traffic Engineering and Safety Systems Branch
122 N. McDowell St., Raleigh, NC 27603

SCALE 0 20 1"=20'

US 601 at SR 1002 (Lone Hickory Road)/ SR 1733 (Old Stage Road)

Division 11 Yadkin County Yadkinville

PLAN DATE: June 2003 REVIEWED BY: T.J. Williams

PREPARED BY: Luhr REVIEWED BY:

REVISIONS	INIT.	DATE

SEAL
NORTH CAROLINA PROFESSIONAL SEAL 24393 ENGINEER TIMOTHY J. WILLIAMS
SIGNATURE Timothy J. Williams 6/24/04 DATE

SIG. INVENTORY NO. 11-1286 T2

22-JUN-2004 15:51
W:\PEOPLE\luhr\WORKGR~1\mt\PROJ~1\R-3427\Flashers\11-1286.sig
luhr