PROJECT REFERENCE NO.	SHEET NO.
R-3427	Sig.5

TABLE OF OPERATION

SIGNAL FACE	INTERVAL 1	INTERVAL 2
11	ON	OFF
12	OFF	ON
21,23	ON	OFF
22,24	OFF	ON

SIGNAL FACE I.D.

Denotes L.E.D.

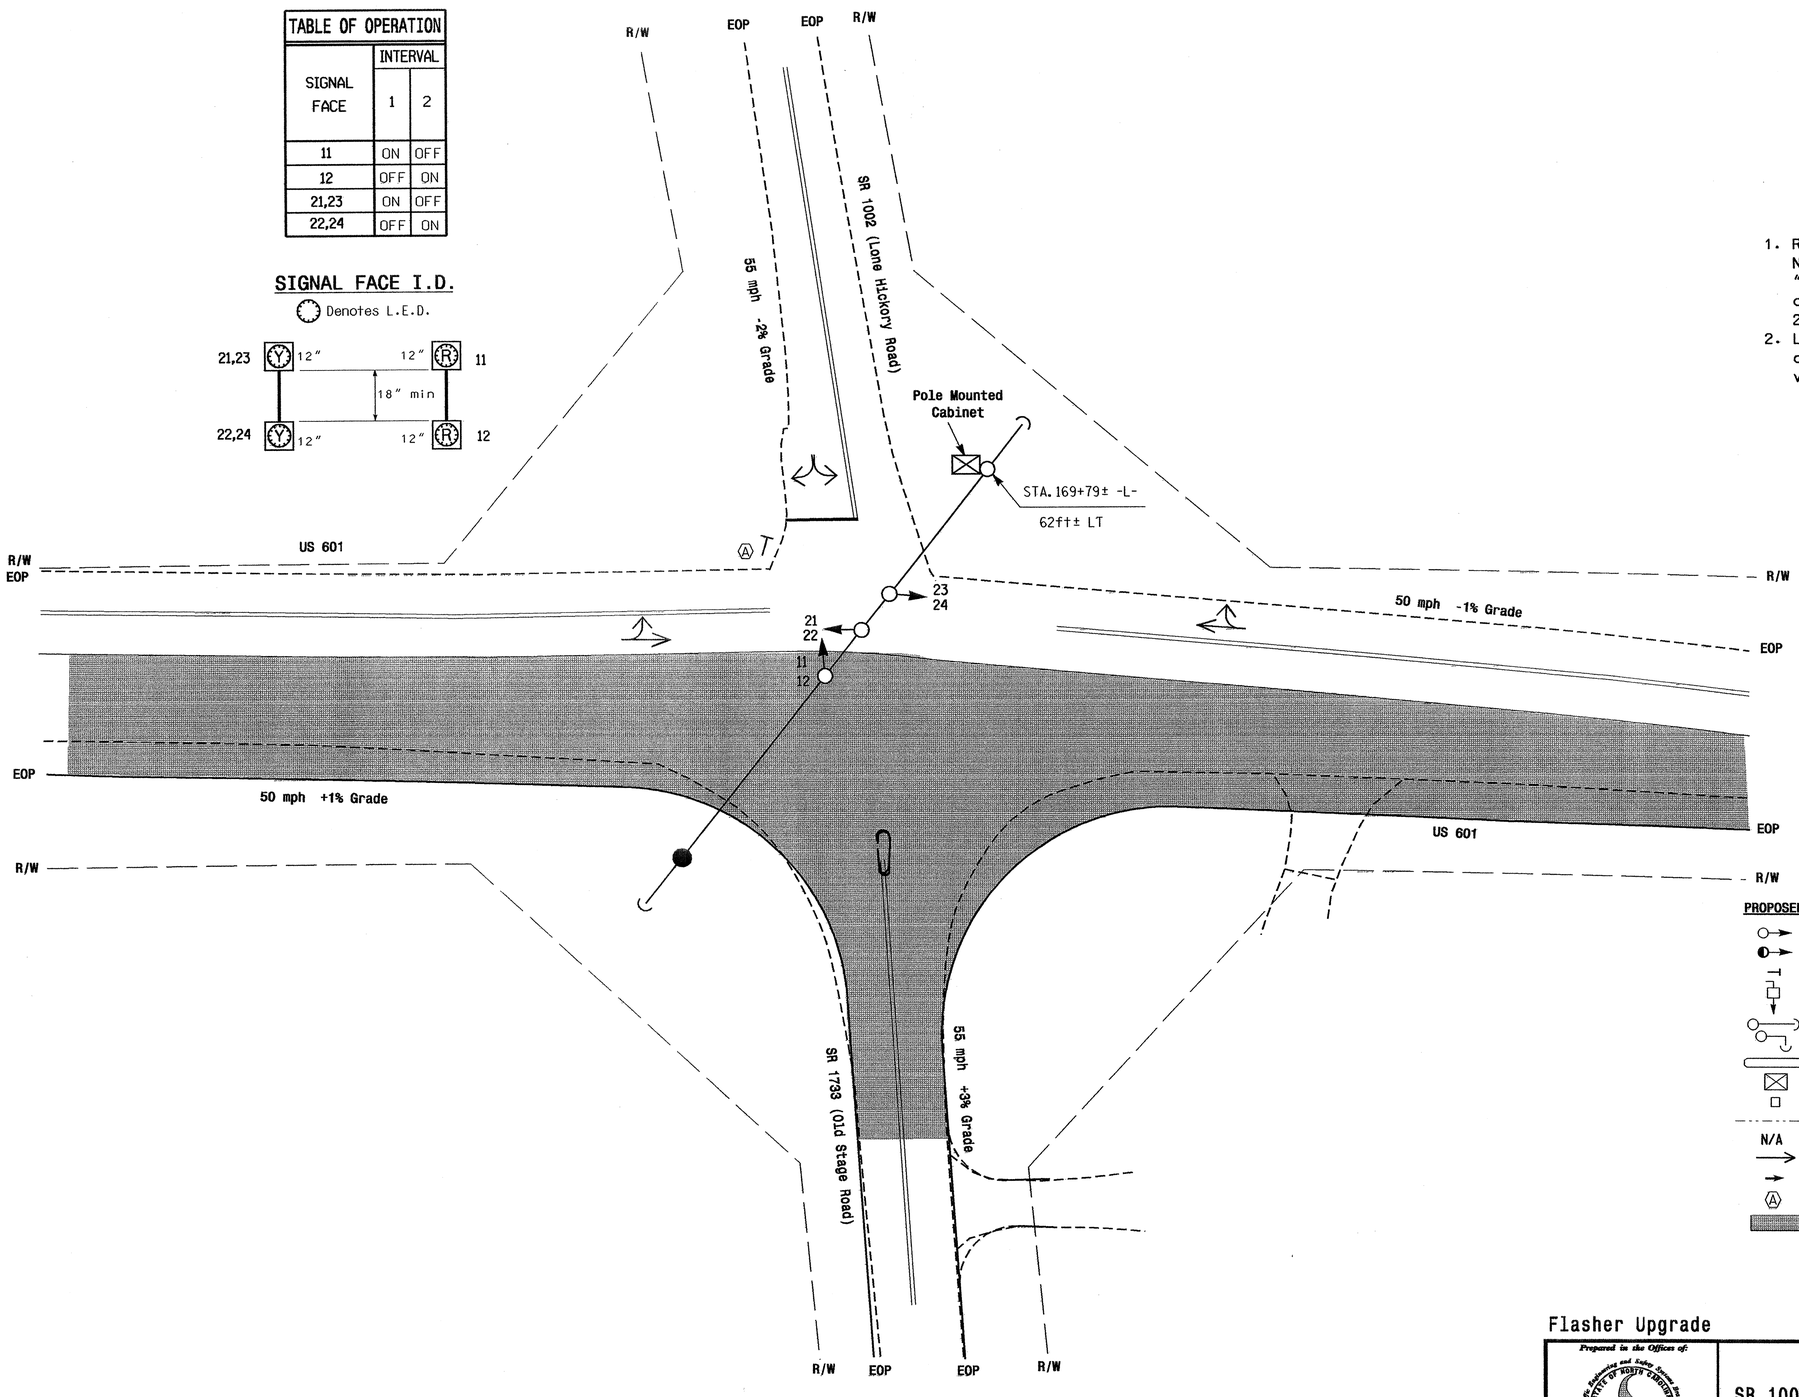

Flasher

NOTES

1. Refer to "Roadway Standard Drawings NCDOT" dated January 2002 and "Standard Specifications for Roads and Structures" dated January 2002.
2. Locate new cabinet so as not to obstruct sight distance of vehicles turning right on red.

PLAN QUANTITIES

Pay Item	Feet
Signal Cable	130
Messenger Cable	130
Lead-in Cable	–

LEGEND

PROPOSED		EXISTING
	Traffic Signal Head	
	Modified Signal Head	N/A
	Sign	
	Pedestrian Signal Head With Push Button & Sign	
	Signal Pole with Guy	
	Signal Pole with Sidewalk Guy	
	Inductive Loop Detector	
	Controller & Cabinet	
	Junction Box	
	2-in Underground Conduit	
N/A	Right of Way	
	Directional Arrow	
	Pavement Marking Arrow	
	"STOP" Sign (R1-1)	
	Construction Zone	

Flasher Upgrade Temporary 1

Prepared in the Offices of:
Traffic Engineering and Intra Service Branch
STATE OF NORTH CAROLINA DEPARTMENT OF TRANSPORTATION
Signals and Geometrics Section
122 N. McDowell St., Raleigh, NC 27603

SCALE 0 20 1"=20'

US 601
at
SR 1002 (Lone Hickory Road)/
SR 1733 (Old Stage Road)

Division 11 Yadkin County Yadkinville

PLAN DATE:	June 2003	REVIEWED BY:	T.J. Williams
PREPARED BY:	Luhr	REVIEWED BY:	

REVISIONS	INIT.	DATE

SEAL
NORTH CAROLINA PROFESSIONAL SEAL 24393 ENGINEER TIMOTHY J. WILLIAMS

SIGNATURE 6/24/04 DATE

SIG. INVENTORY NO. 11-1286 T1

22-JUN-2004 14:22
W:\PEOPLE*WORK\R-1\WI\PROJ\WR-3427\Flasher\W11-1286.sig
ILDT