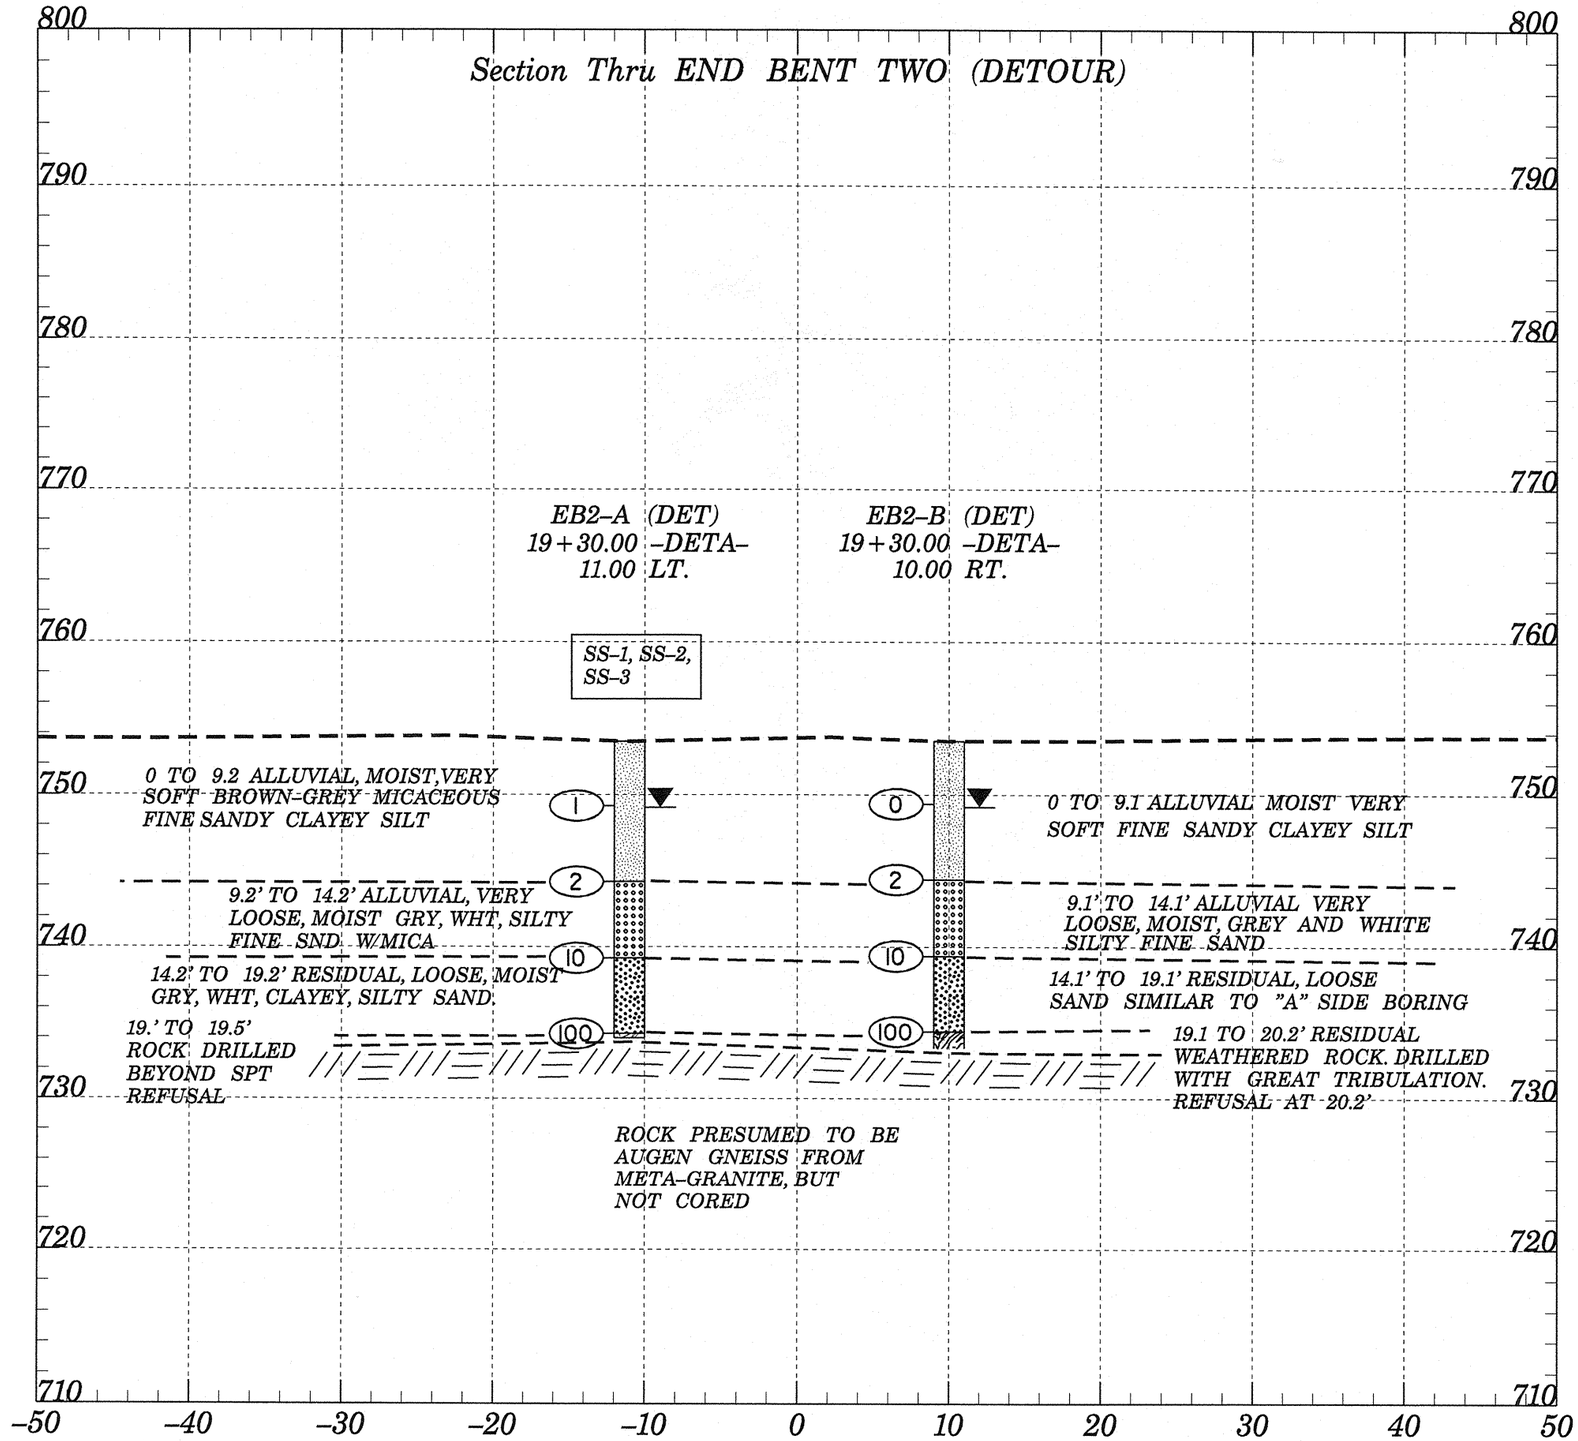PROJECT REF. NO.	SHEET NO.	TOTAL SHEETS
R-3427