NOTES:

FOR BARRIER RAIL REINFORCING STEEL AND DETAILS, SEE "CONCRETE BARRIER RAIL" SHEET.

FOR SECTIONS, SEE "TYPICAL SECTION", SHEET 2 OF 2.

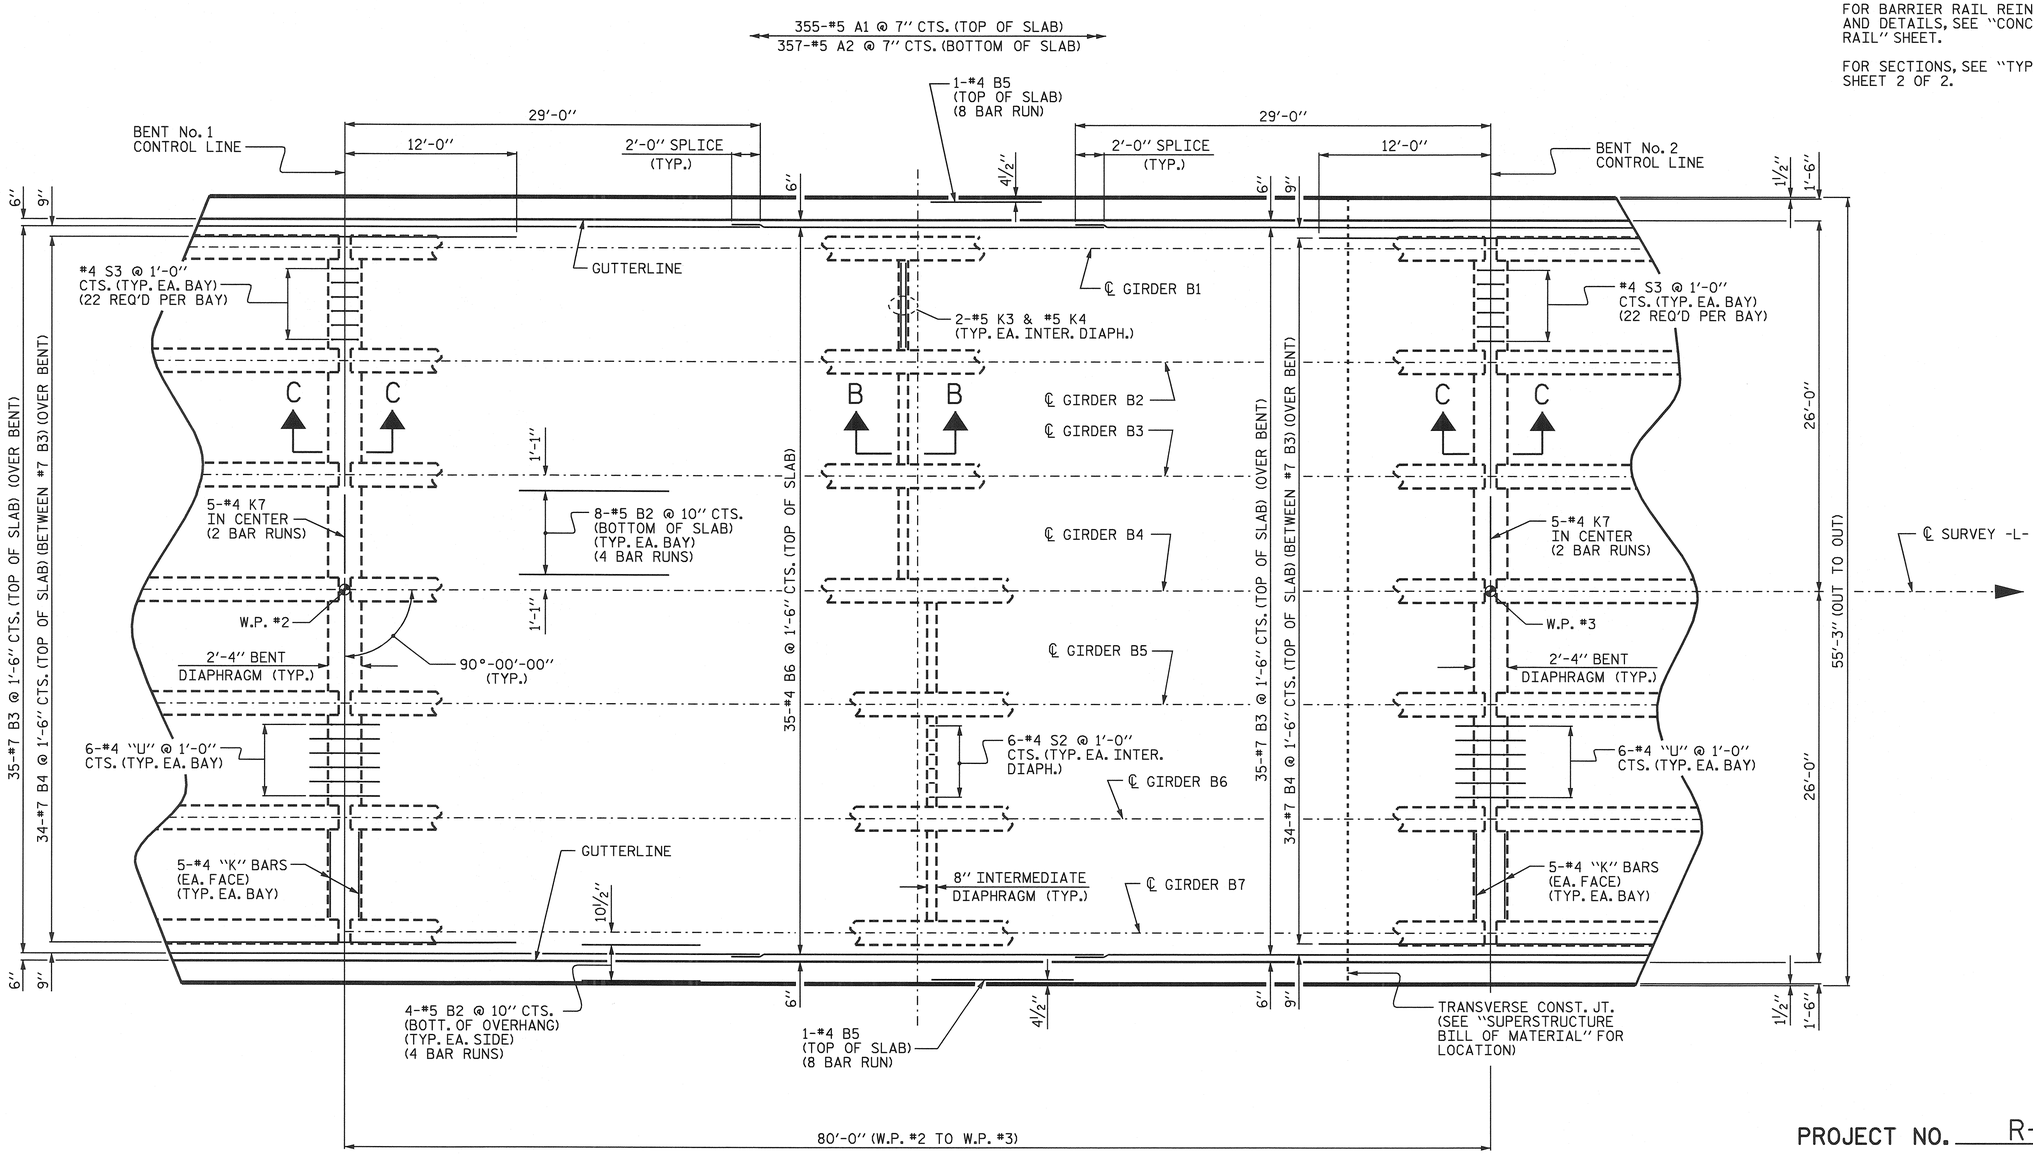

PLAN OF SPAN "B"

PROJECT NO. R-3427

YADKIN COUNTY

STATION: 236+73.00 -L-

STATE OF NORTH CAROLINA
DEPARTMENT OF TRANSPORTATION
RALEIGH

SUPERSTRUCTURE

PLAN OF SPAN "B"

NORTH CAROLINA PROFESSIONAL SEAL 24390 ENGINEER THEO J. BEACH

Theo J Beach 8/18/04

REVISIONS						SHEET NO.
NO.	BY:	DATE:	NO.	BY:	DATE:	S-7
1			3			TOTAL SHEETS
2			4			31

DRAWN BY : P.C. BREWER DATE : 6/11/03
CHECKED BY : S.B. WILLIAMS DATE : 6/26/03

13-AUG-2004 12:05
W:\aquadv\r3427\str1\pbrewer\Microstation\R3427_sd_PS_01.dgn
tbeach

STR. #1