PROJECT REFERENCE NO.	SHEET NO.
R-3427	7
R/W SHEET NO.	
ROADWAY DESIGN ENGINEER	HYDRAULICS ENGINEER

NORTH CAROLINA PROFESSIONAL SEAL 028951 ENGINEER JOSEPH L. LANS
8/20/2004

NOTES

FOR -L- PROFILE SEE SHEETS 33 & 34
ALL DRIVEWAY RADII ARE 20' UNLESS NOTED

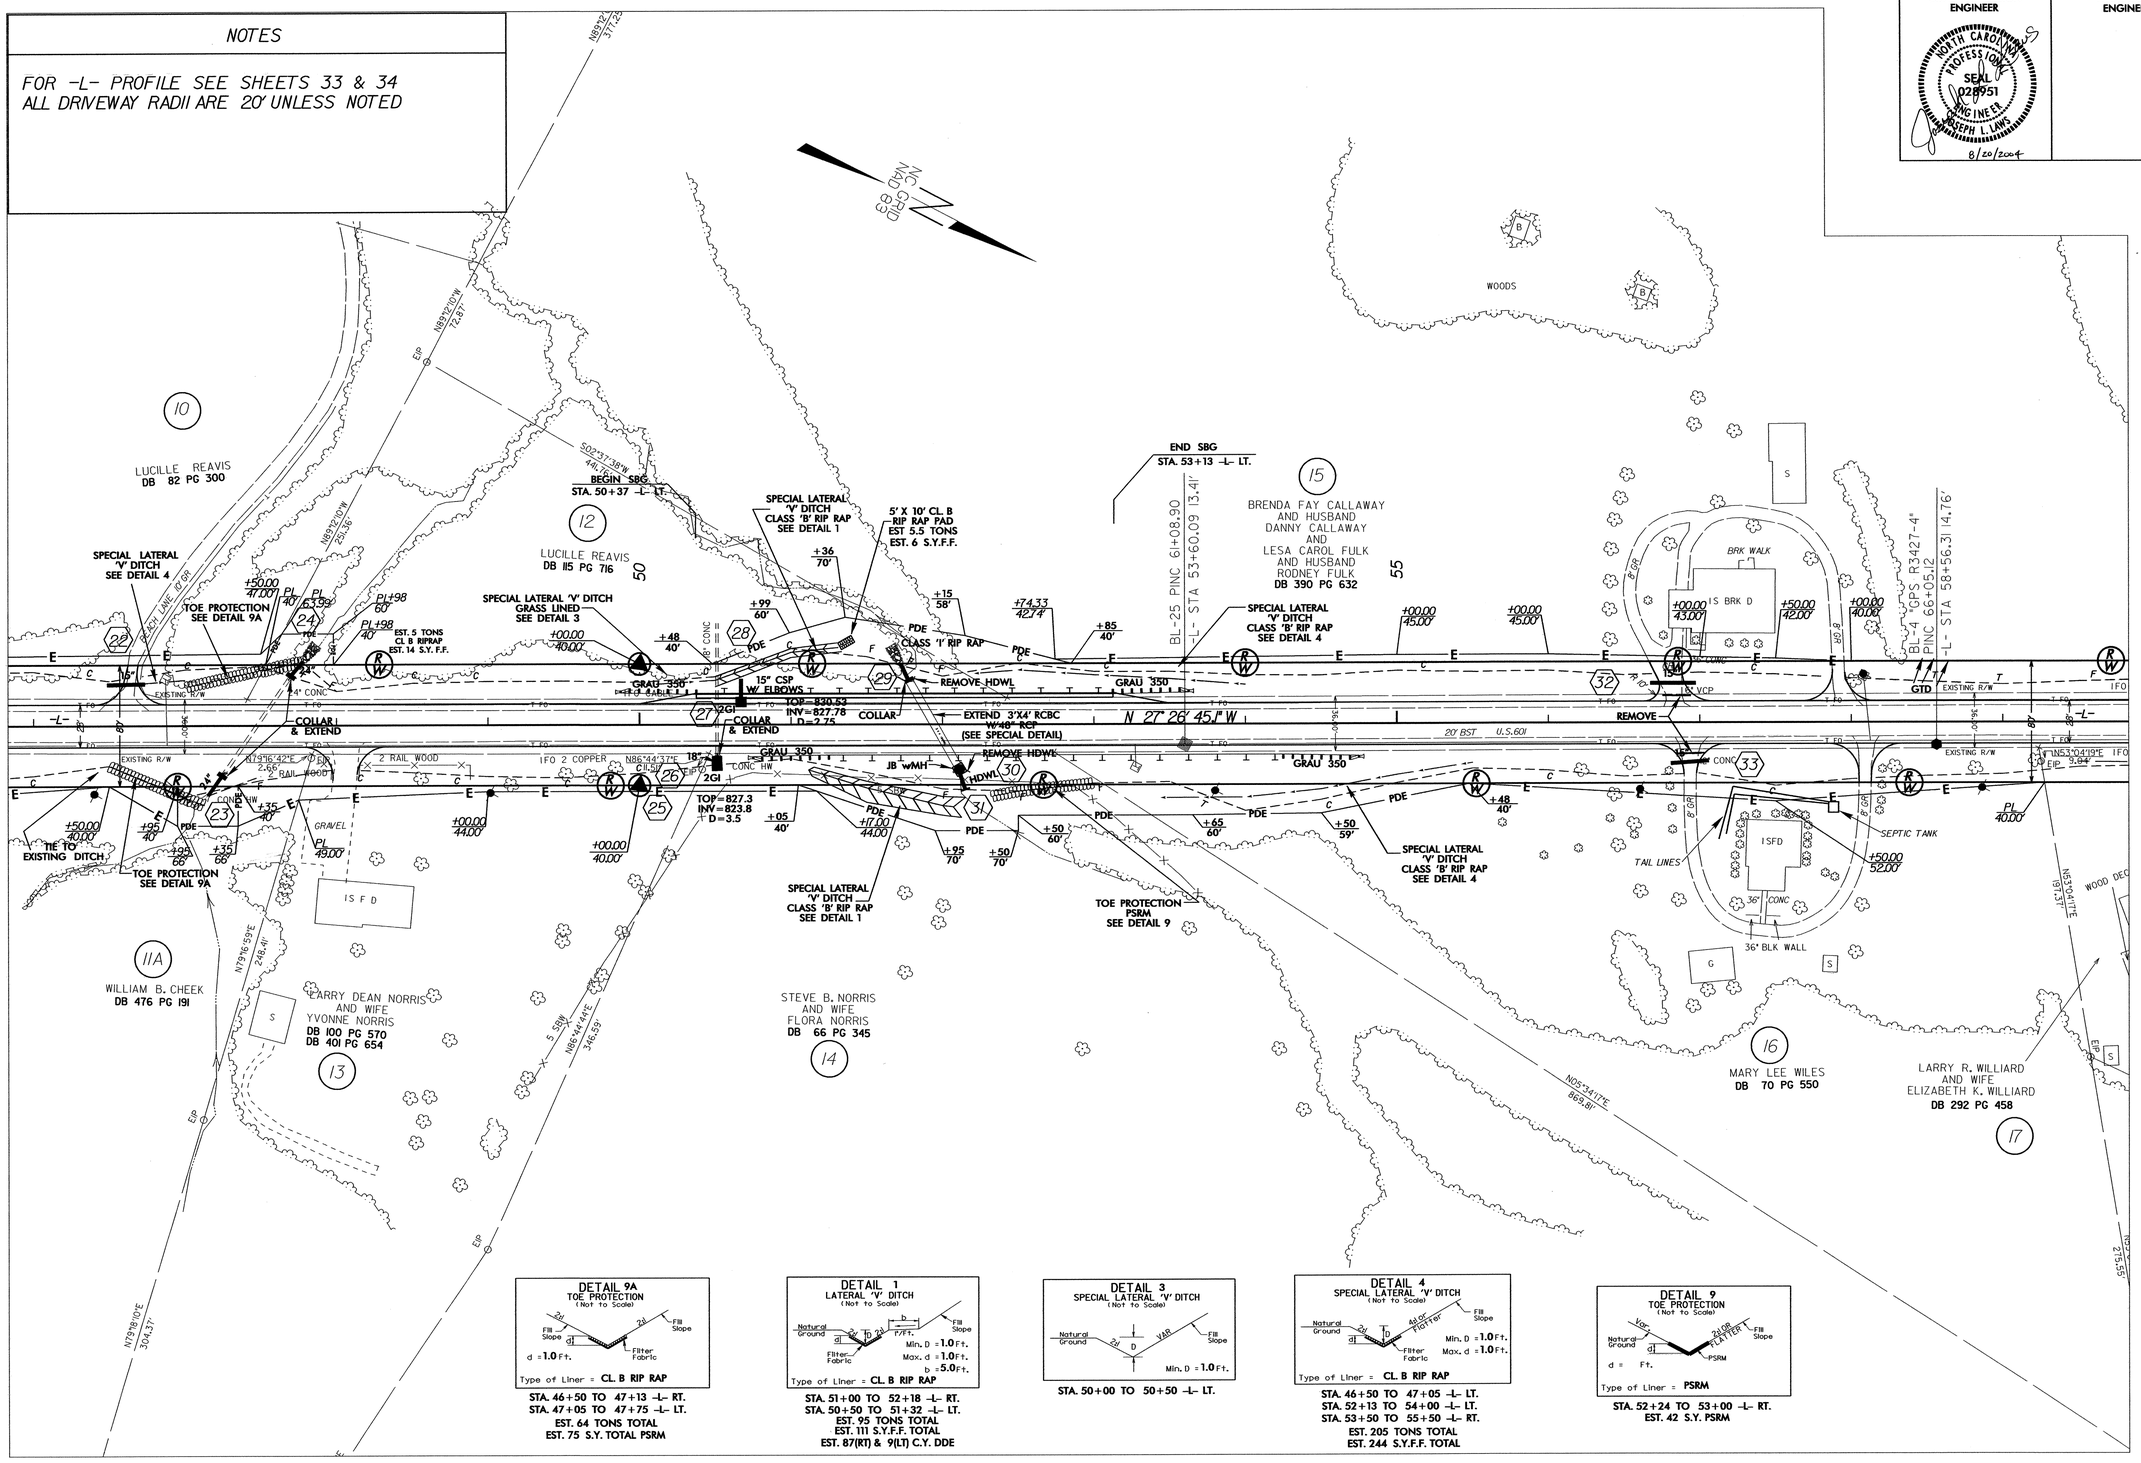

7/2/99

20-AUG-2004 13:37
H:\R3427_ps7-3427.psh
jlews