PROJECT REFERENCE NO.	SHEET NO.
R-3427	5
R/W SHEET NO.	
ROADWAY DESIGN ENGINEER	HYDRAULICS ENGINEER

NORTH CAROLINA PROFESSIONAL SEAL 028951 ENGINEER JOSEPH L. LAWS
8/20/2004

NOTES

FOR -L- PROFILE SEE SHEETS 31 & 32

ALL DRIVEWAY RADII ARE 20' UNLESS NOTED

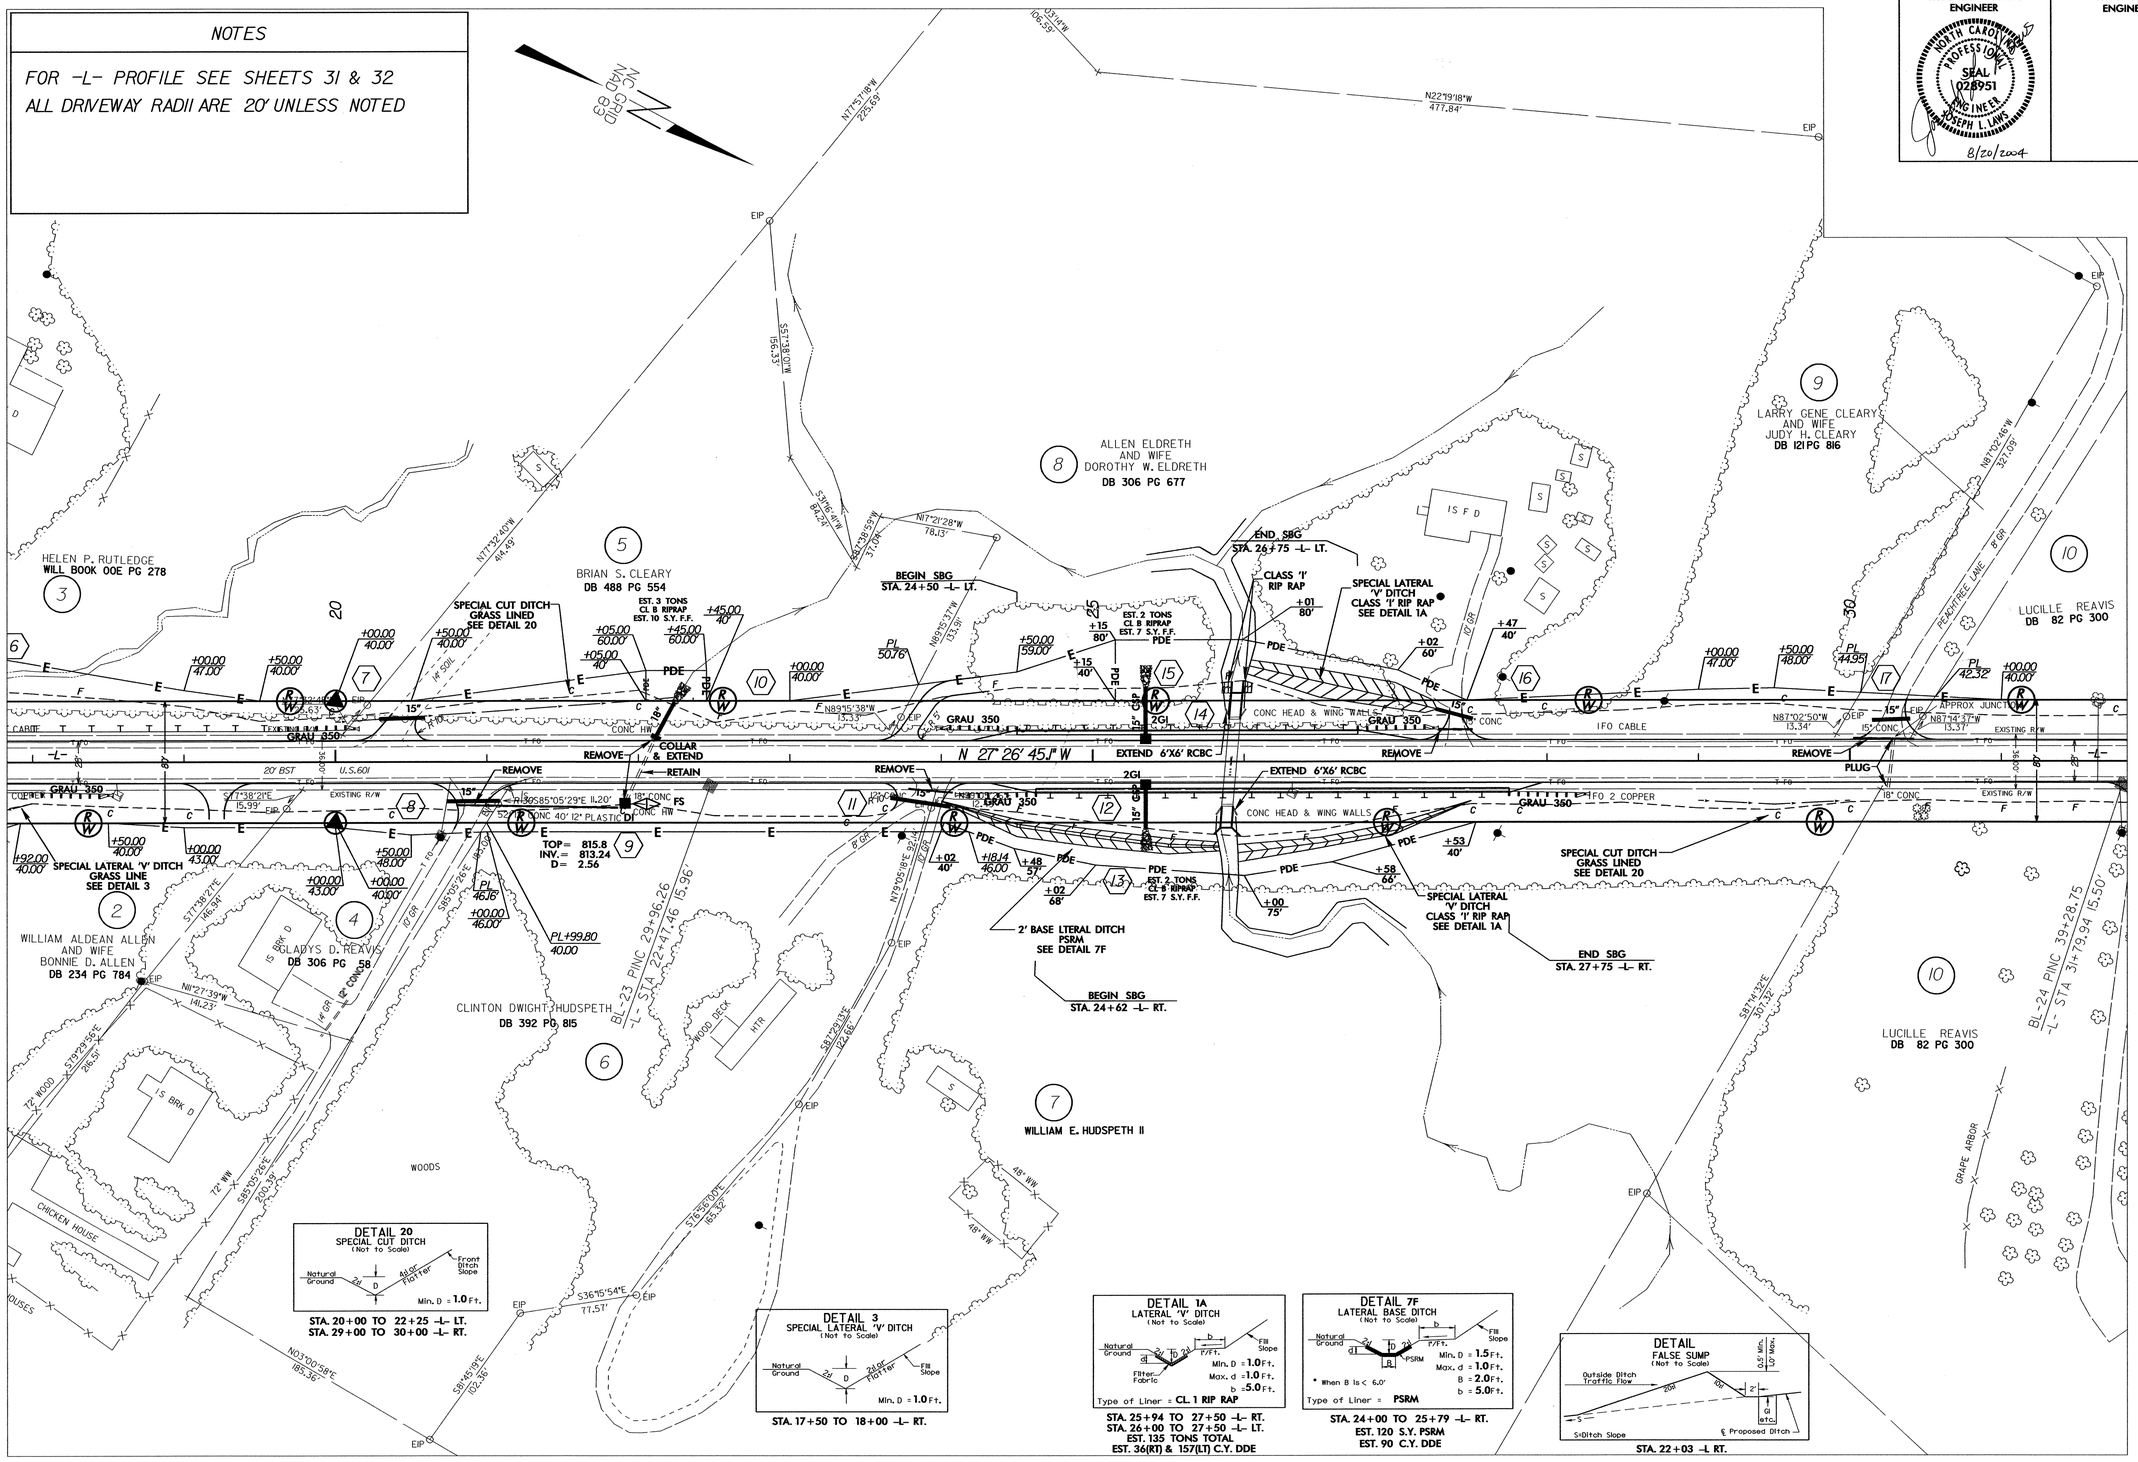

7/2/99

20-AUG-2004 13:12
H:\R3427_ps5-3427.psh
jlaws
A1