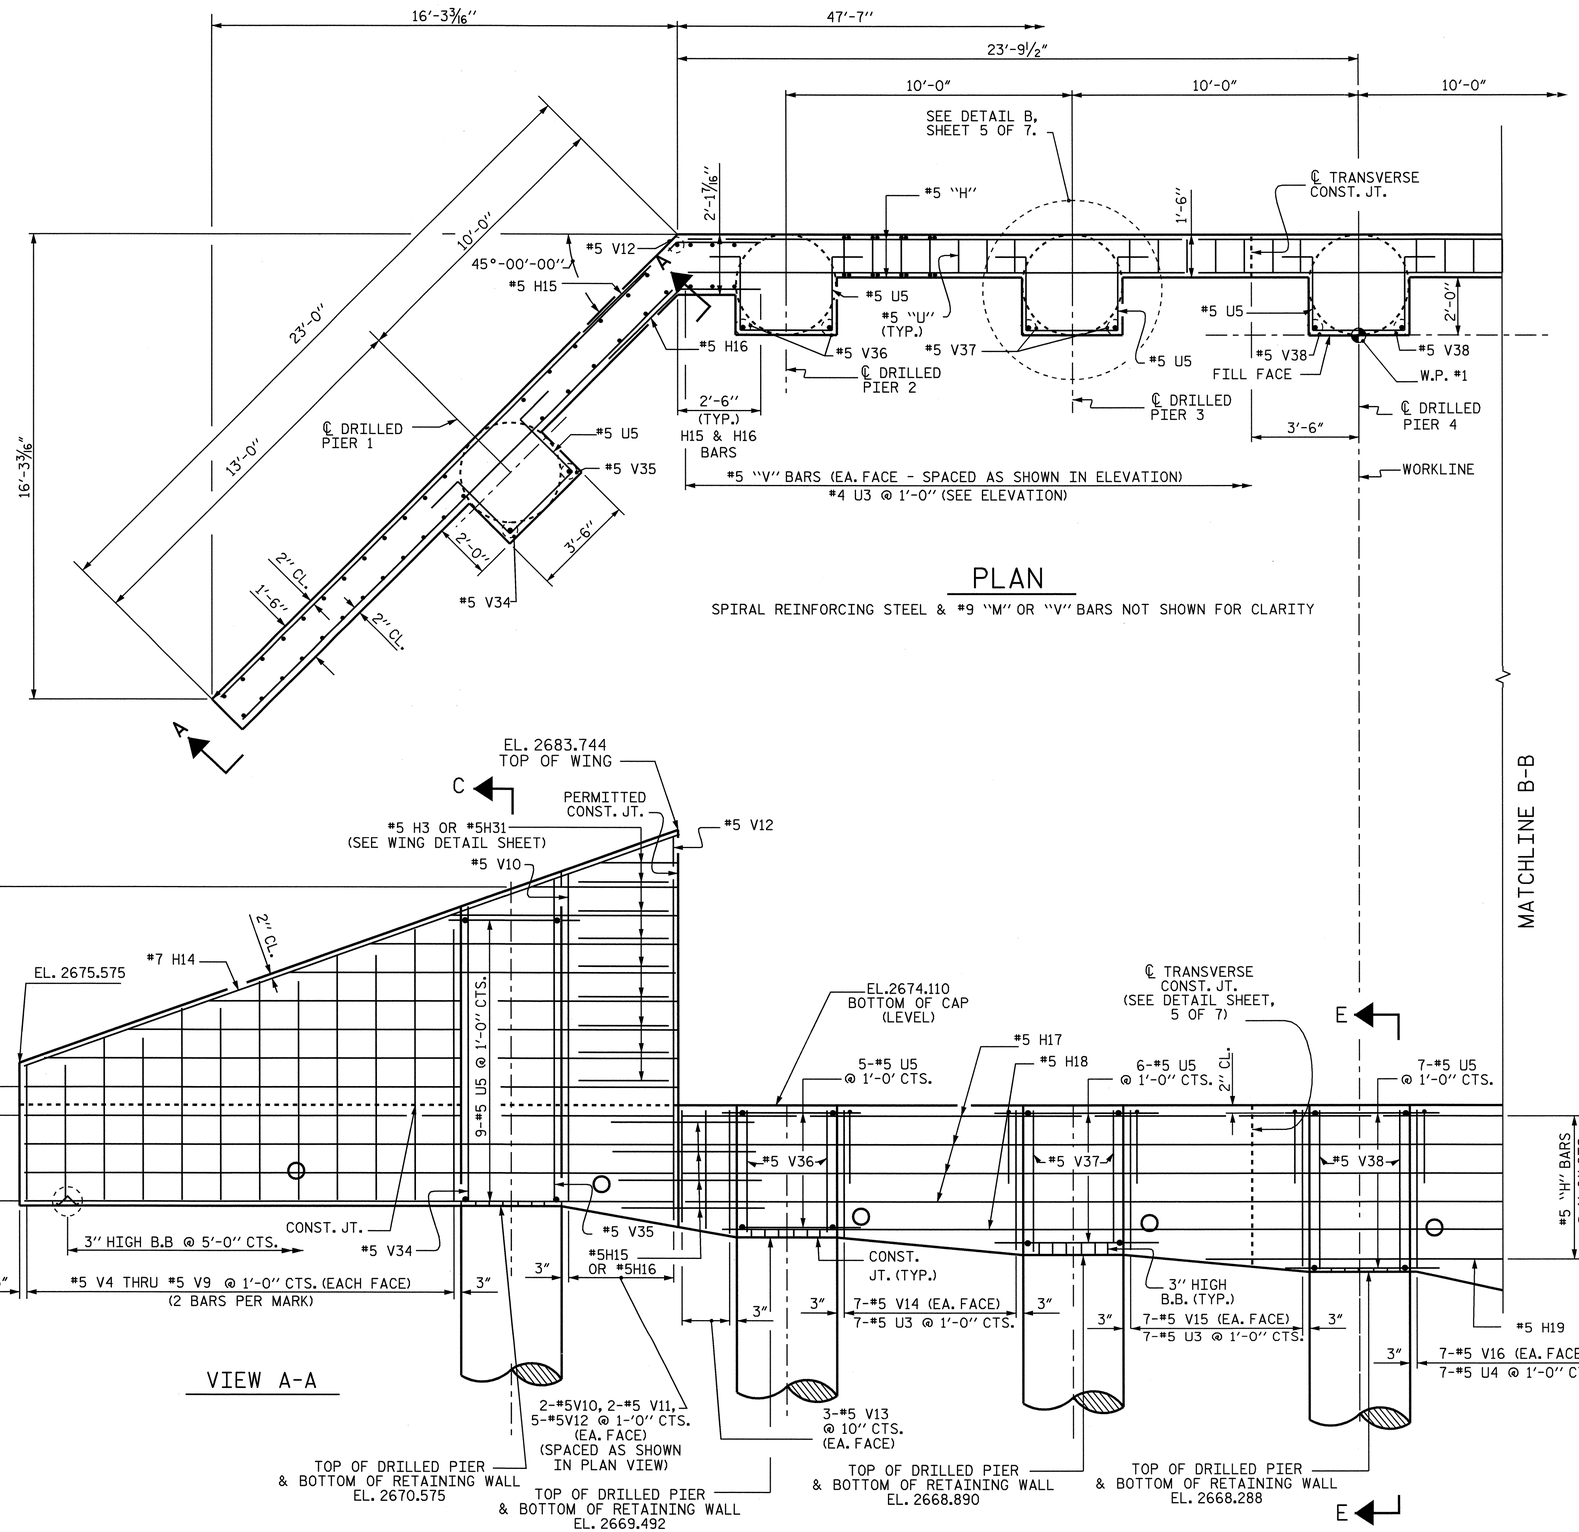

PLAN

SPIRAL REINFORCING STEEL & #9 "M" OR "V" BARS NOT SHOWN FOR CLARITY

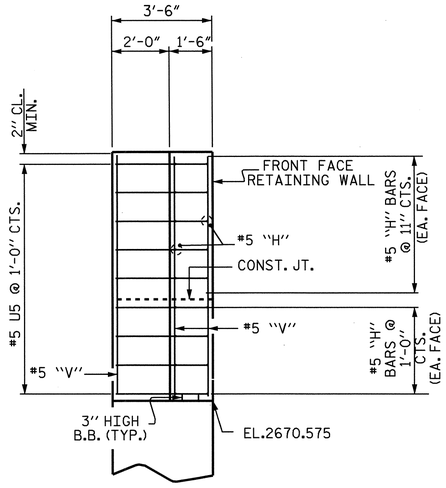

SECTION C-C

MATCHLINE B-B

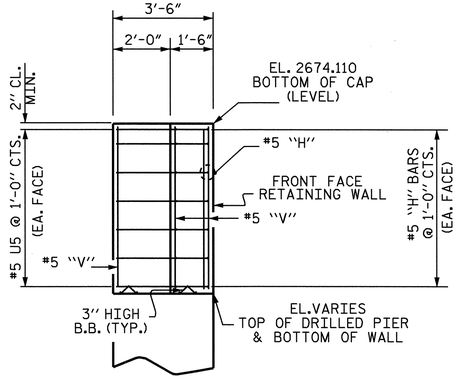

SECTION E-E

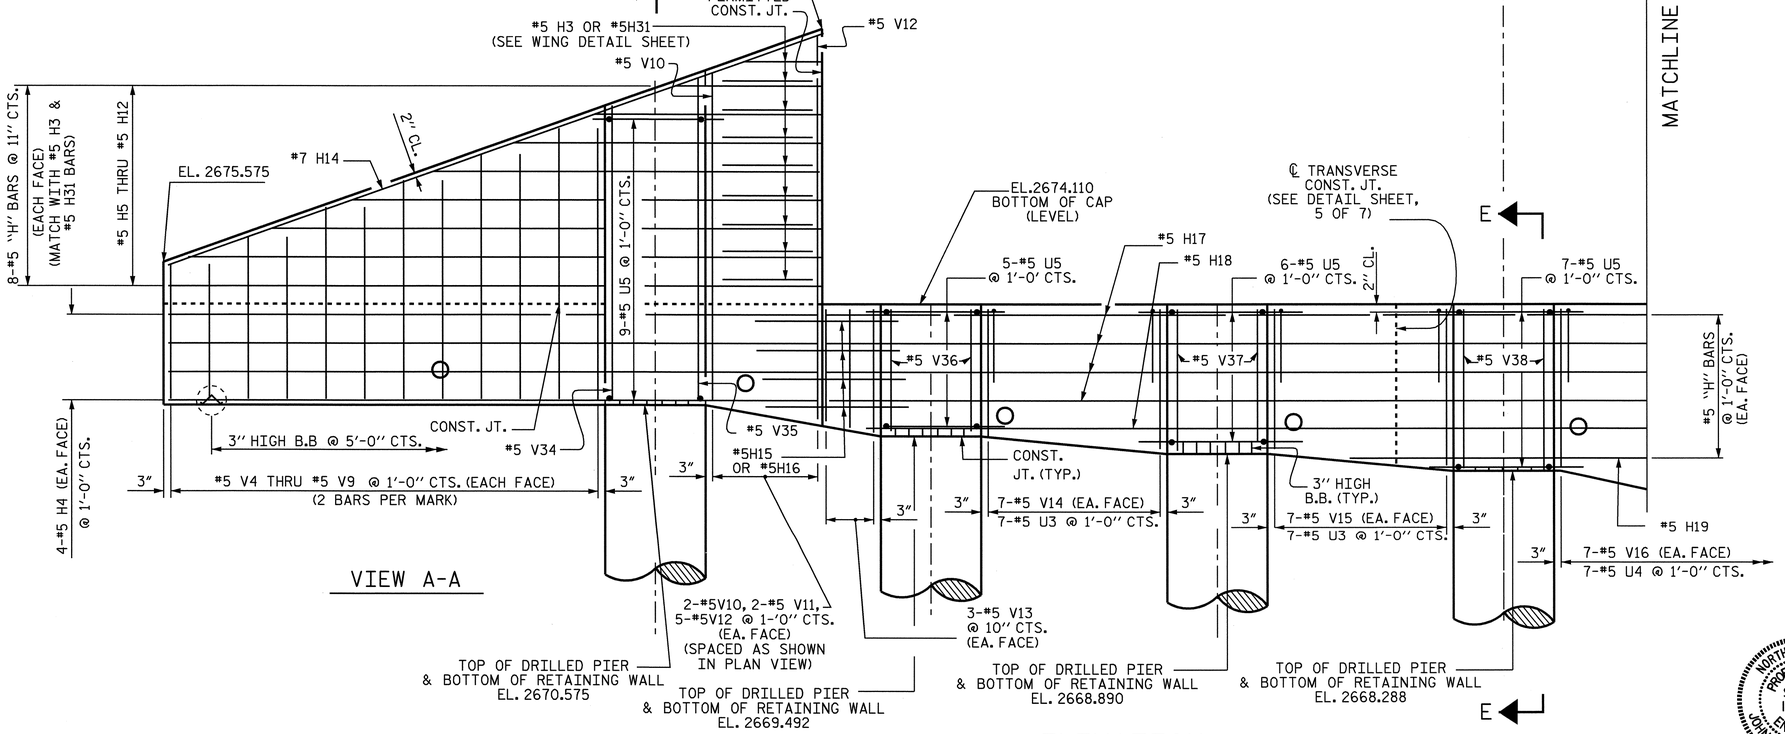

VIEW A-A

ELEVATION

SPIRAL REINFORCING STEEL & #9 "M" OR "V" BARS NOT SHOWN FOR CLARITY

PROJECT NO. B-3607

ASHE COUNTY

STATION: 10+87.50 -L-

SHEET 4 OF 7

STATE OF NORTH CAROLINA
DEPARTMENT OF TRANSPORTATION
RALEIGH

SUBSTRUCTURE
END BENT 1
RETAINING WALL
LAYOUT

REVISIONS						SHEET NO.
NO.	BY:	DATE:	NO.	BY:	DATE:	S-19
1			3			TOTAL SHEETS
2			4			32

NORTH CAROLINA PROFESSIONAL SEAL 15779 ENGINEER JOHN R. DUGGINS, JR.
3-29-04

DRAWN BY : M. E. POOLE DATE : 03/2004
CHECKED BY : J. R. DUGGINS DATE : 03/2004

24-MAR-2004 12:18
W:\sdquadz\b3607\mpoole\Microstation\B3607_sd_RW_01.dgn
mpoole

NCDOT