CROSS SECTION THROUGH END BENT TWO
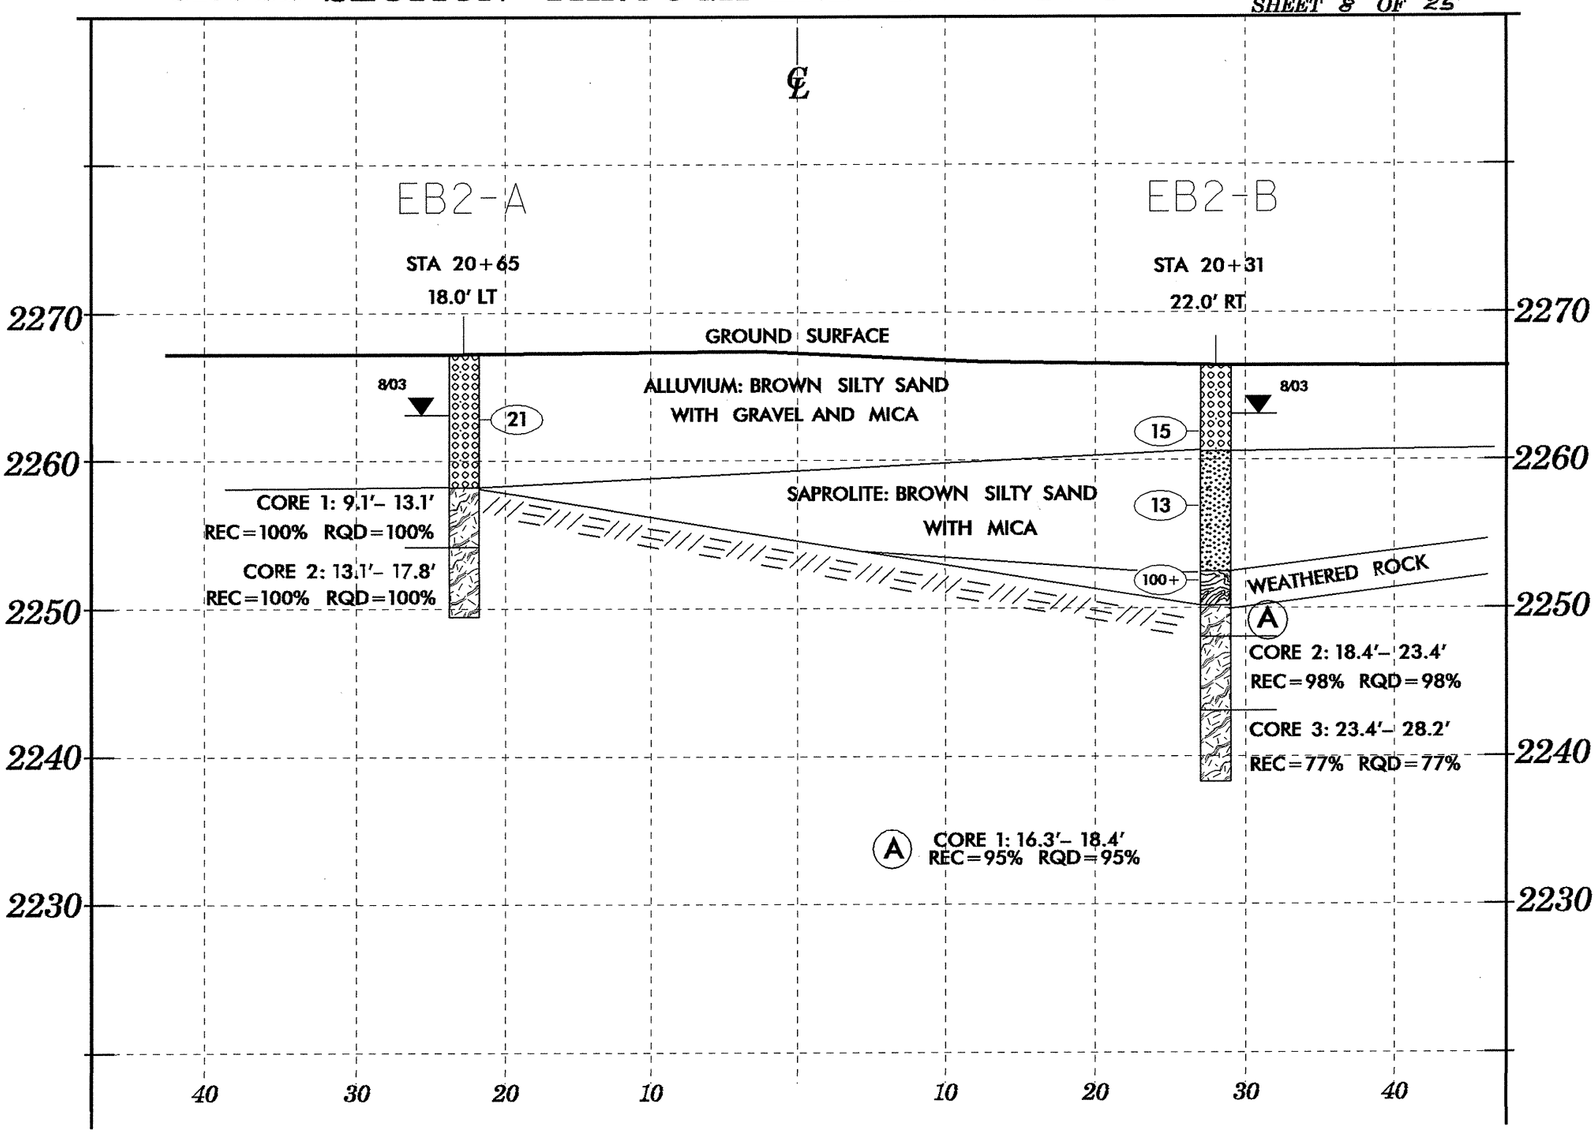
PROJECT 8.2843601 B-3310
COUNTY BUNCOMBE
SHEET 8 OF 25