PROJECT REFERENCE NO.	SHEET NO.
B36 16	EC-3/CONST.4
ROADWAY DESIGN ENGINEER	HYDRAULICS ENGINEER

25 0 50

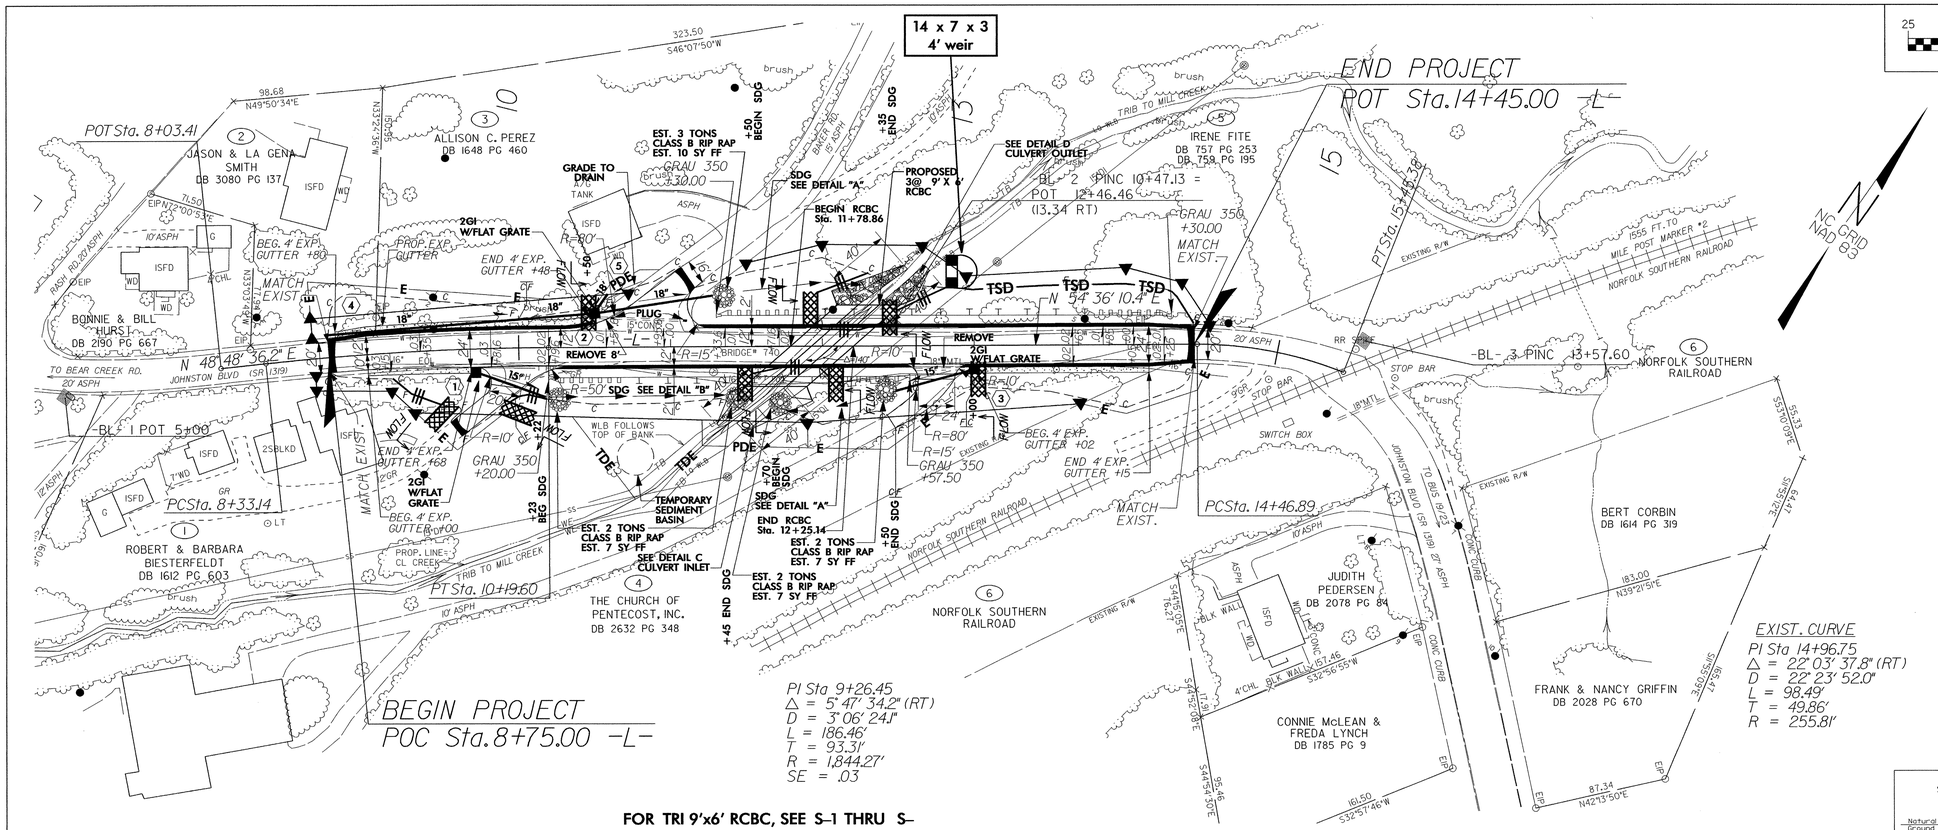

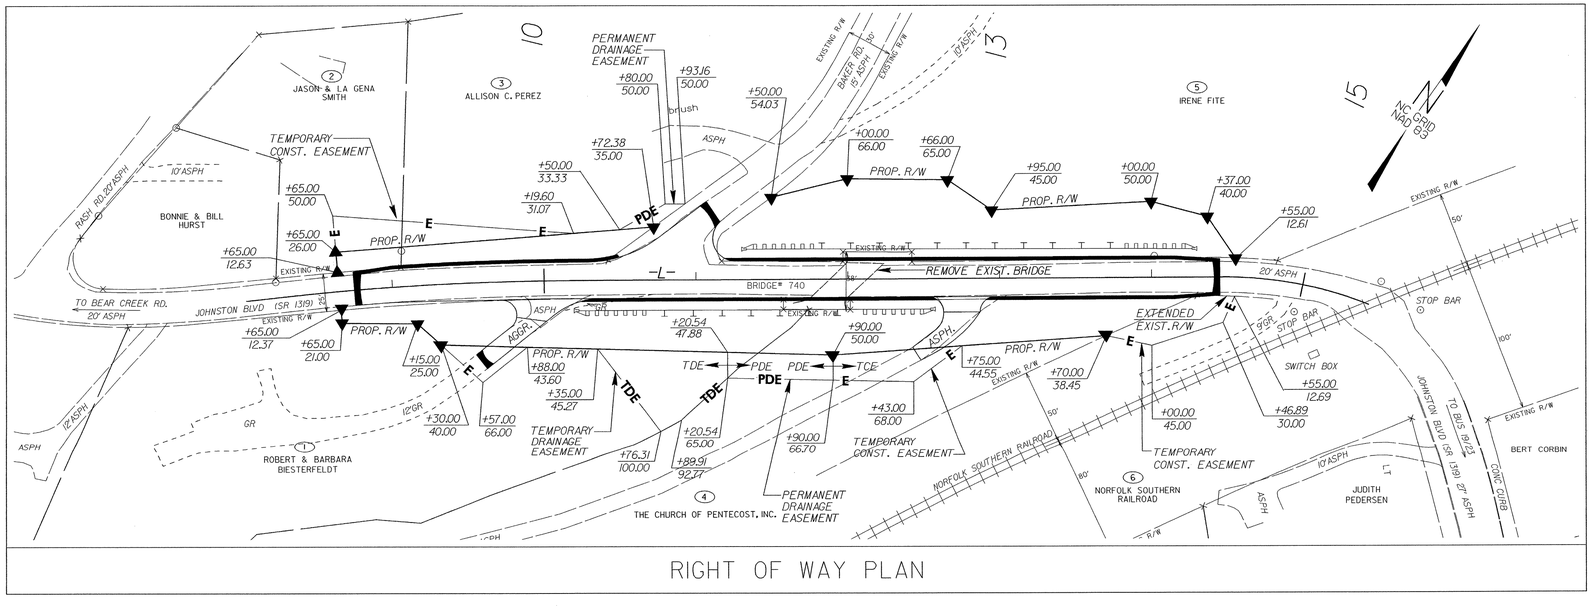

RIGHT OF WAY PLAN

**DESIGN EXCEPTION FOR DESIGN SPEED REQUIRED

REFERENCE:
FOR PROFILE, SEE SHEET 5

DETAIL A
SPECIAL CUT DITCH
(Not to Scale)

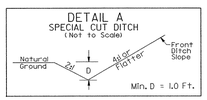

11+50 TO 12+35 -L- LEFT
11+70 TO 12+50 -L- RIGHT

DETAIL B
SPECIAL CUT DITCH
(Not to Scale)

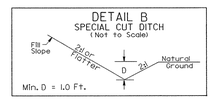

10+23 TO 11+45 -L- RT

DETAIL C

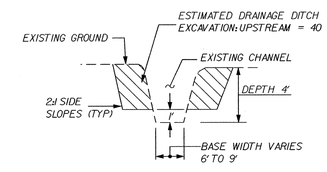

STREAM AT CULVERT INLET
N.T.S.

DETAIL D

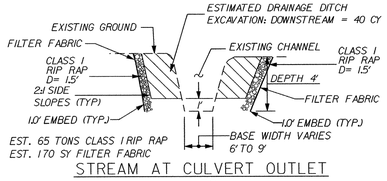

STREAM AT CULVERT OUTLET
N.T.S.

$DATE$
$TIME$
$FILE$