| REVISIONS |
|---|
| 1. Revised per City of Asheville comments 5/18/04 BMB |
| 2. Revised per City of Asheville comments 6/3/04 BMB |

| PROJECT REFERENCE NO. | SHEET NO. |
|---|---|
| B-3616 | UC-2 |

UTILITY CONSTRUCTION PLANS

Municipal Services Engineering Company, P.A.
P.O. BOX 97 GARNER, N.C. 27529 (919) 772-5393
P.O. BOX 349 BOONE, N.C. 28607 (828) 262-1767

NORTH CAROLINA PROFESSIONAL SEAL 18282 ENGINEER JIMMY D. WOODIE 06/3/2004

15 0 30

CONST.REV.
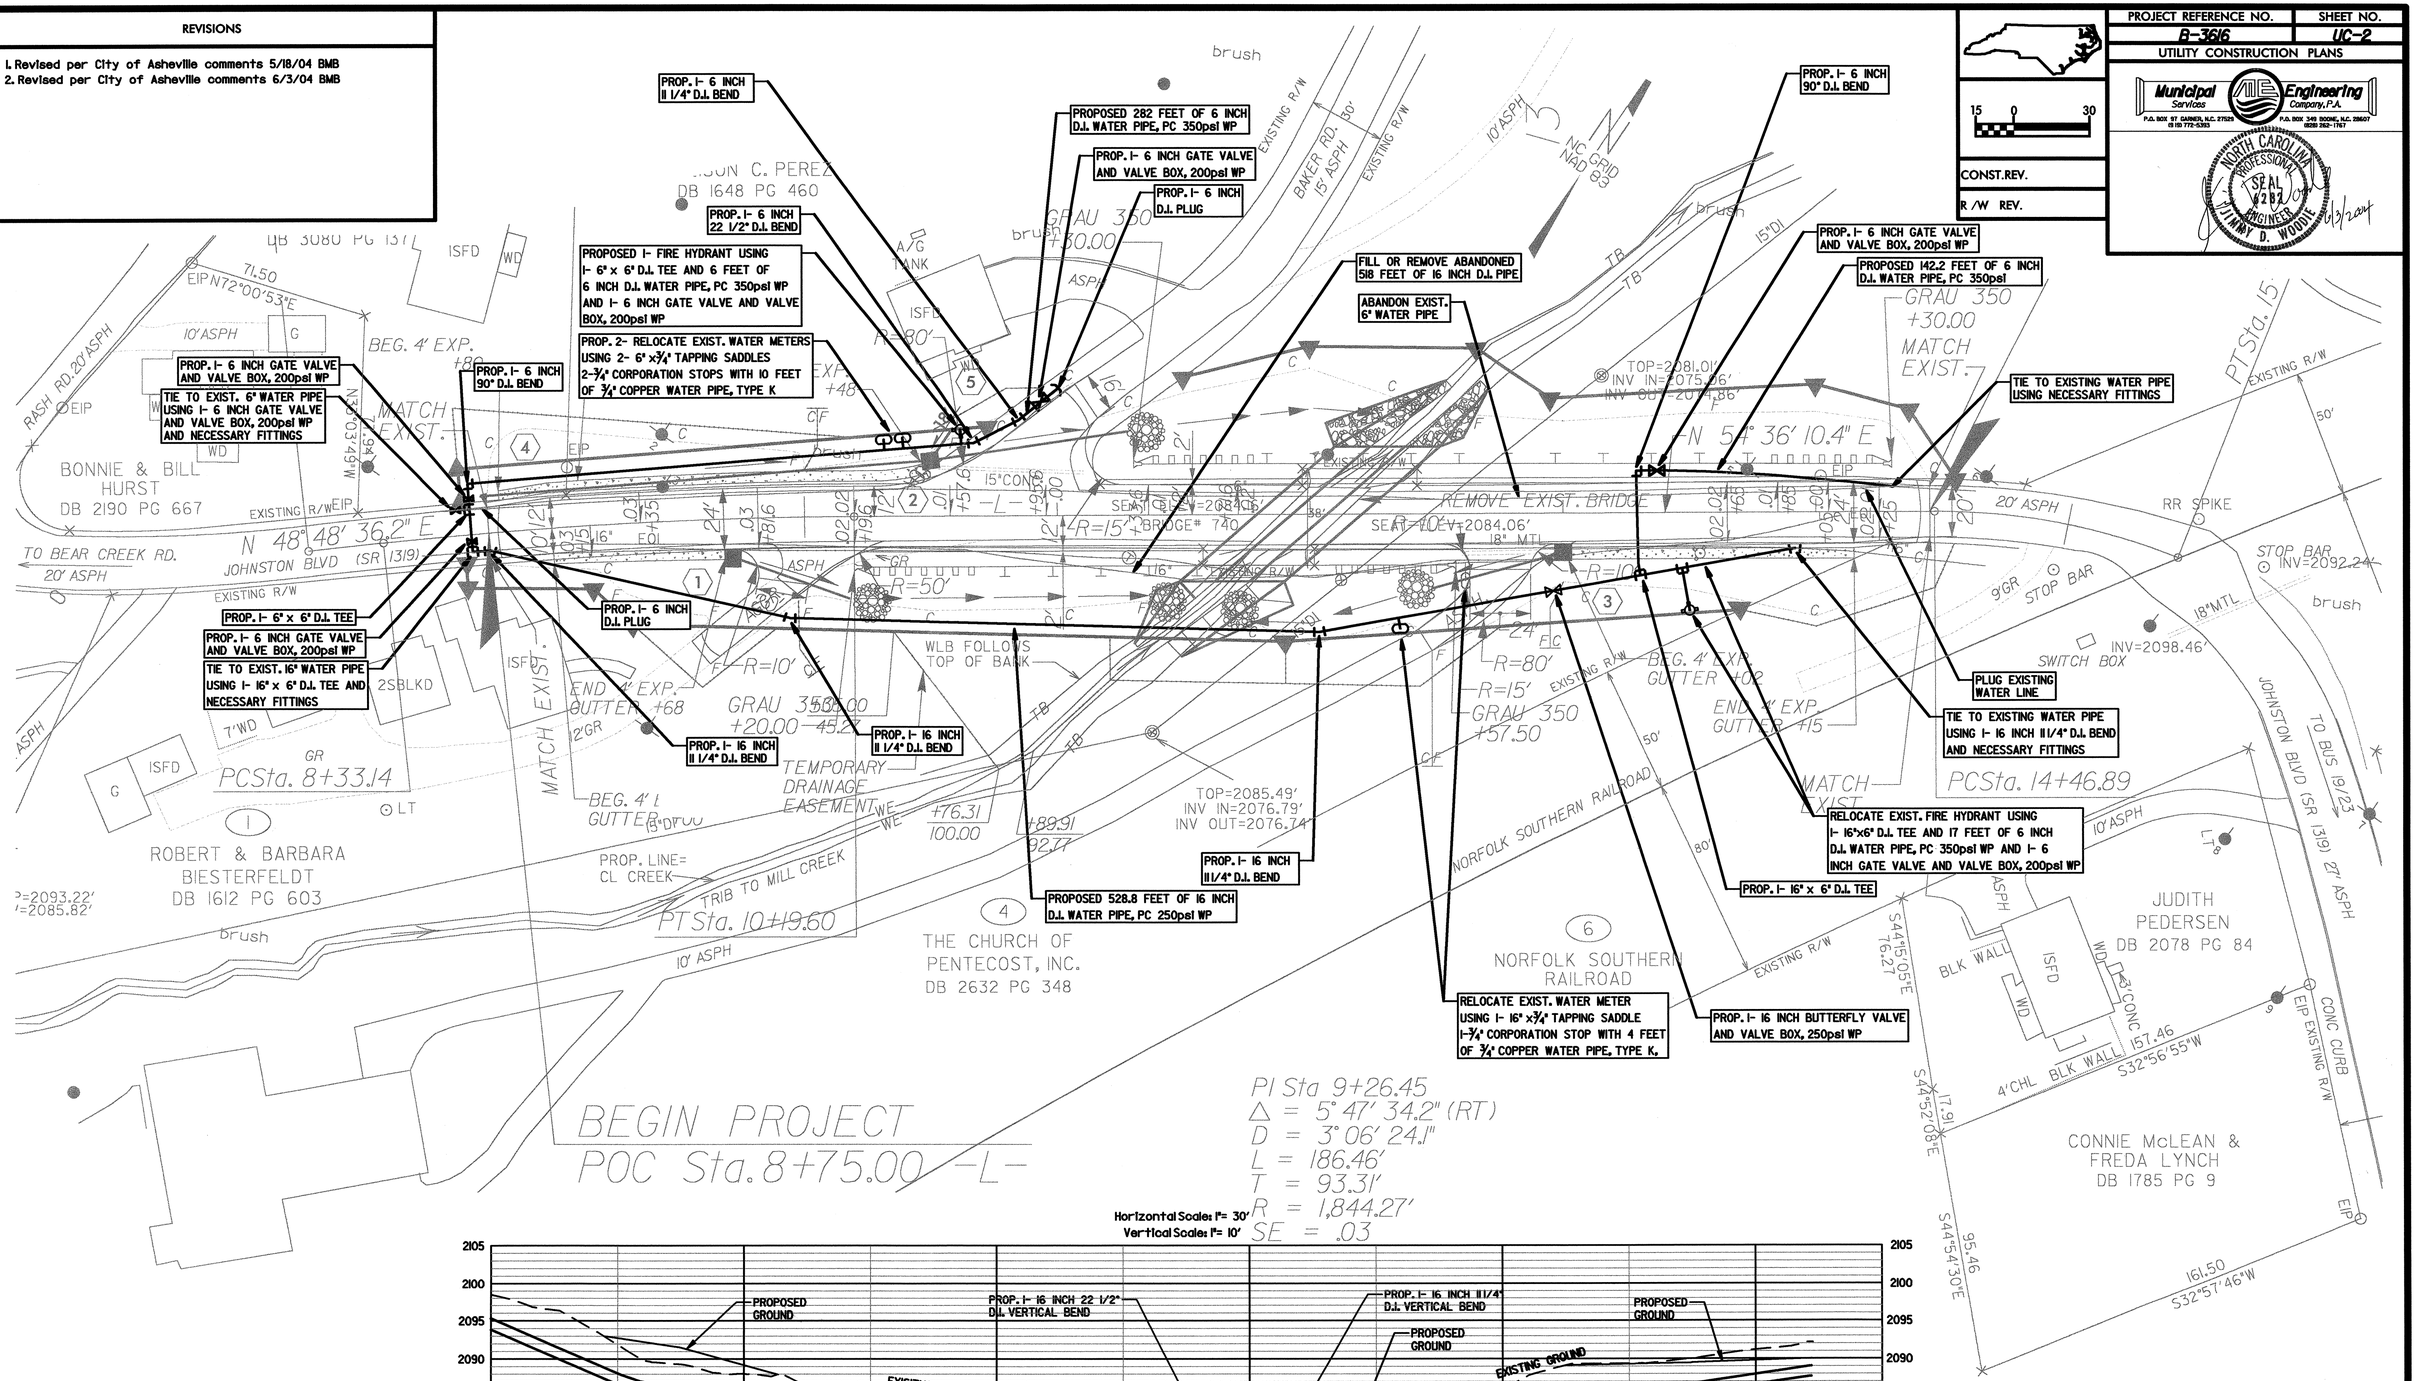
R /W REV.