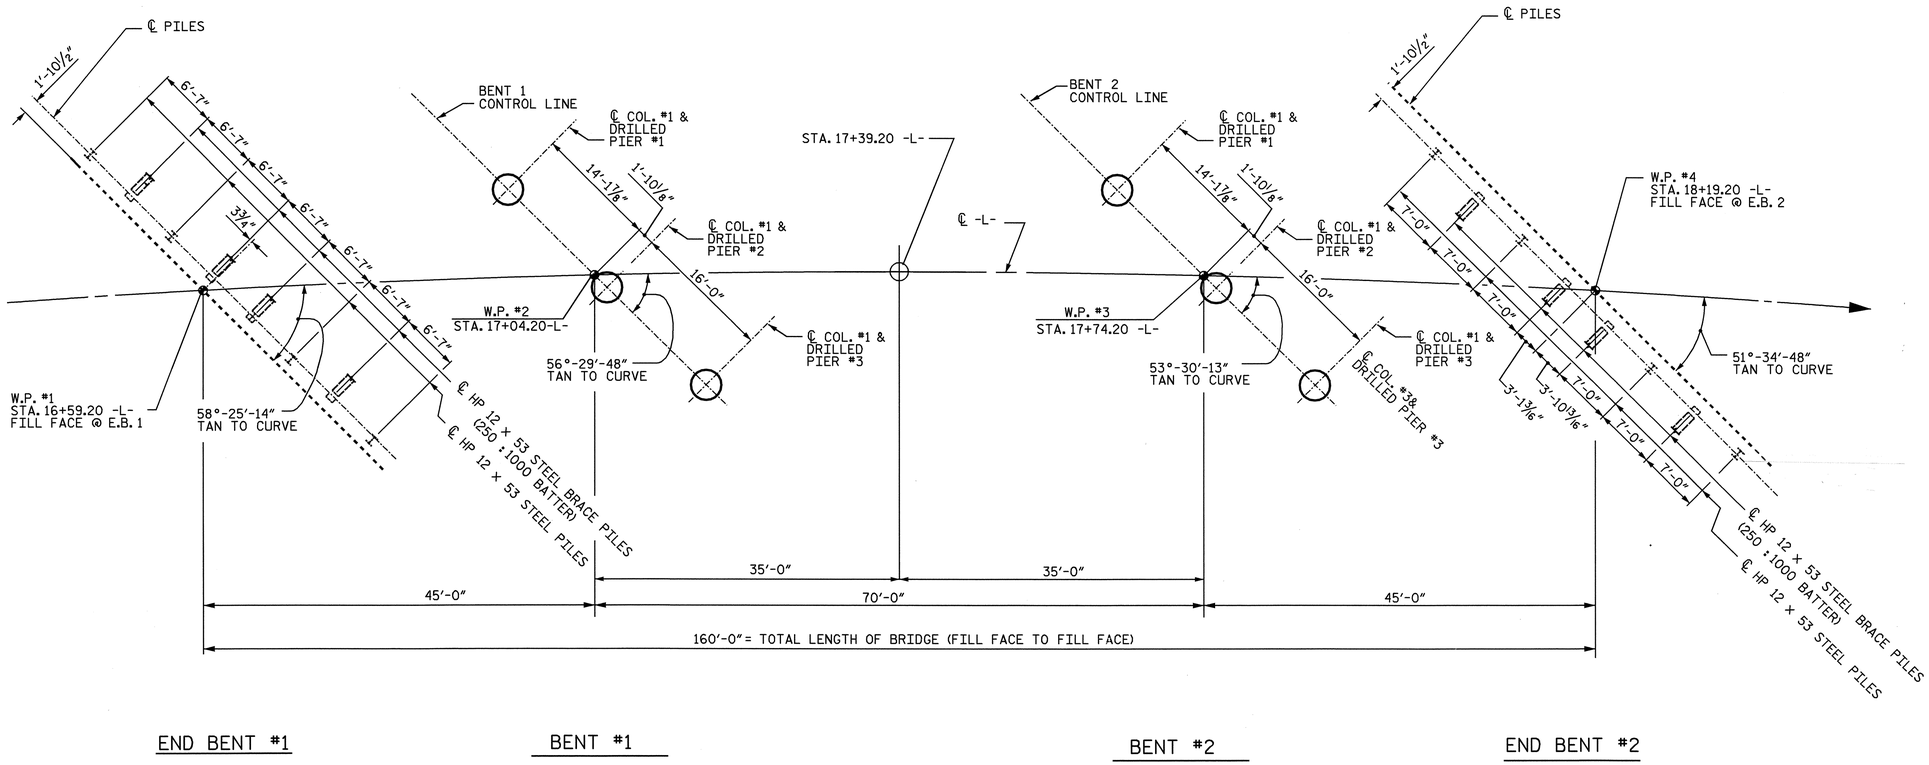

FOUNDATION LAYOUT

PROJECT NO. B-3649
GUILFORD COUNTY
STATION: 17+39.20 -L-

SHEET 2 OF 4 REPLACES BRIDGE #227

STATE OF NORTH CAROLINA
DEPARTMENT OF TRANSPORTATION
RALEIGH

GENERAL DRAWING BRIDGE ON SR 3000 OVER BEAVER CREEK BETWEEN SR 3143 AND SR 3078

NORTH CAROLINA PROFESSIONAL SEAL 11259 ENGINEER DAVID R. ANDERSON
4-4-04

REVISIONS						SHEET NO.
NO.	BY:	DATE:	NO.	BY:	DATE:	S-2
1			3			TOTAL SHEETS
2			4			32

DRAWN BY : N. Q. TRAN DATE : 1-12-04
CHECKED BY : W.K. FISCHER DATE : 2-11-04