| STATE PROJECT NO. | COUNTY | BRIDGE NO. | SHEET NO. | TOTAL SHEETS |
|---|---|---|---|---|
| 8.I080601 | HYDE | 54 | 6 | 17 |
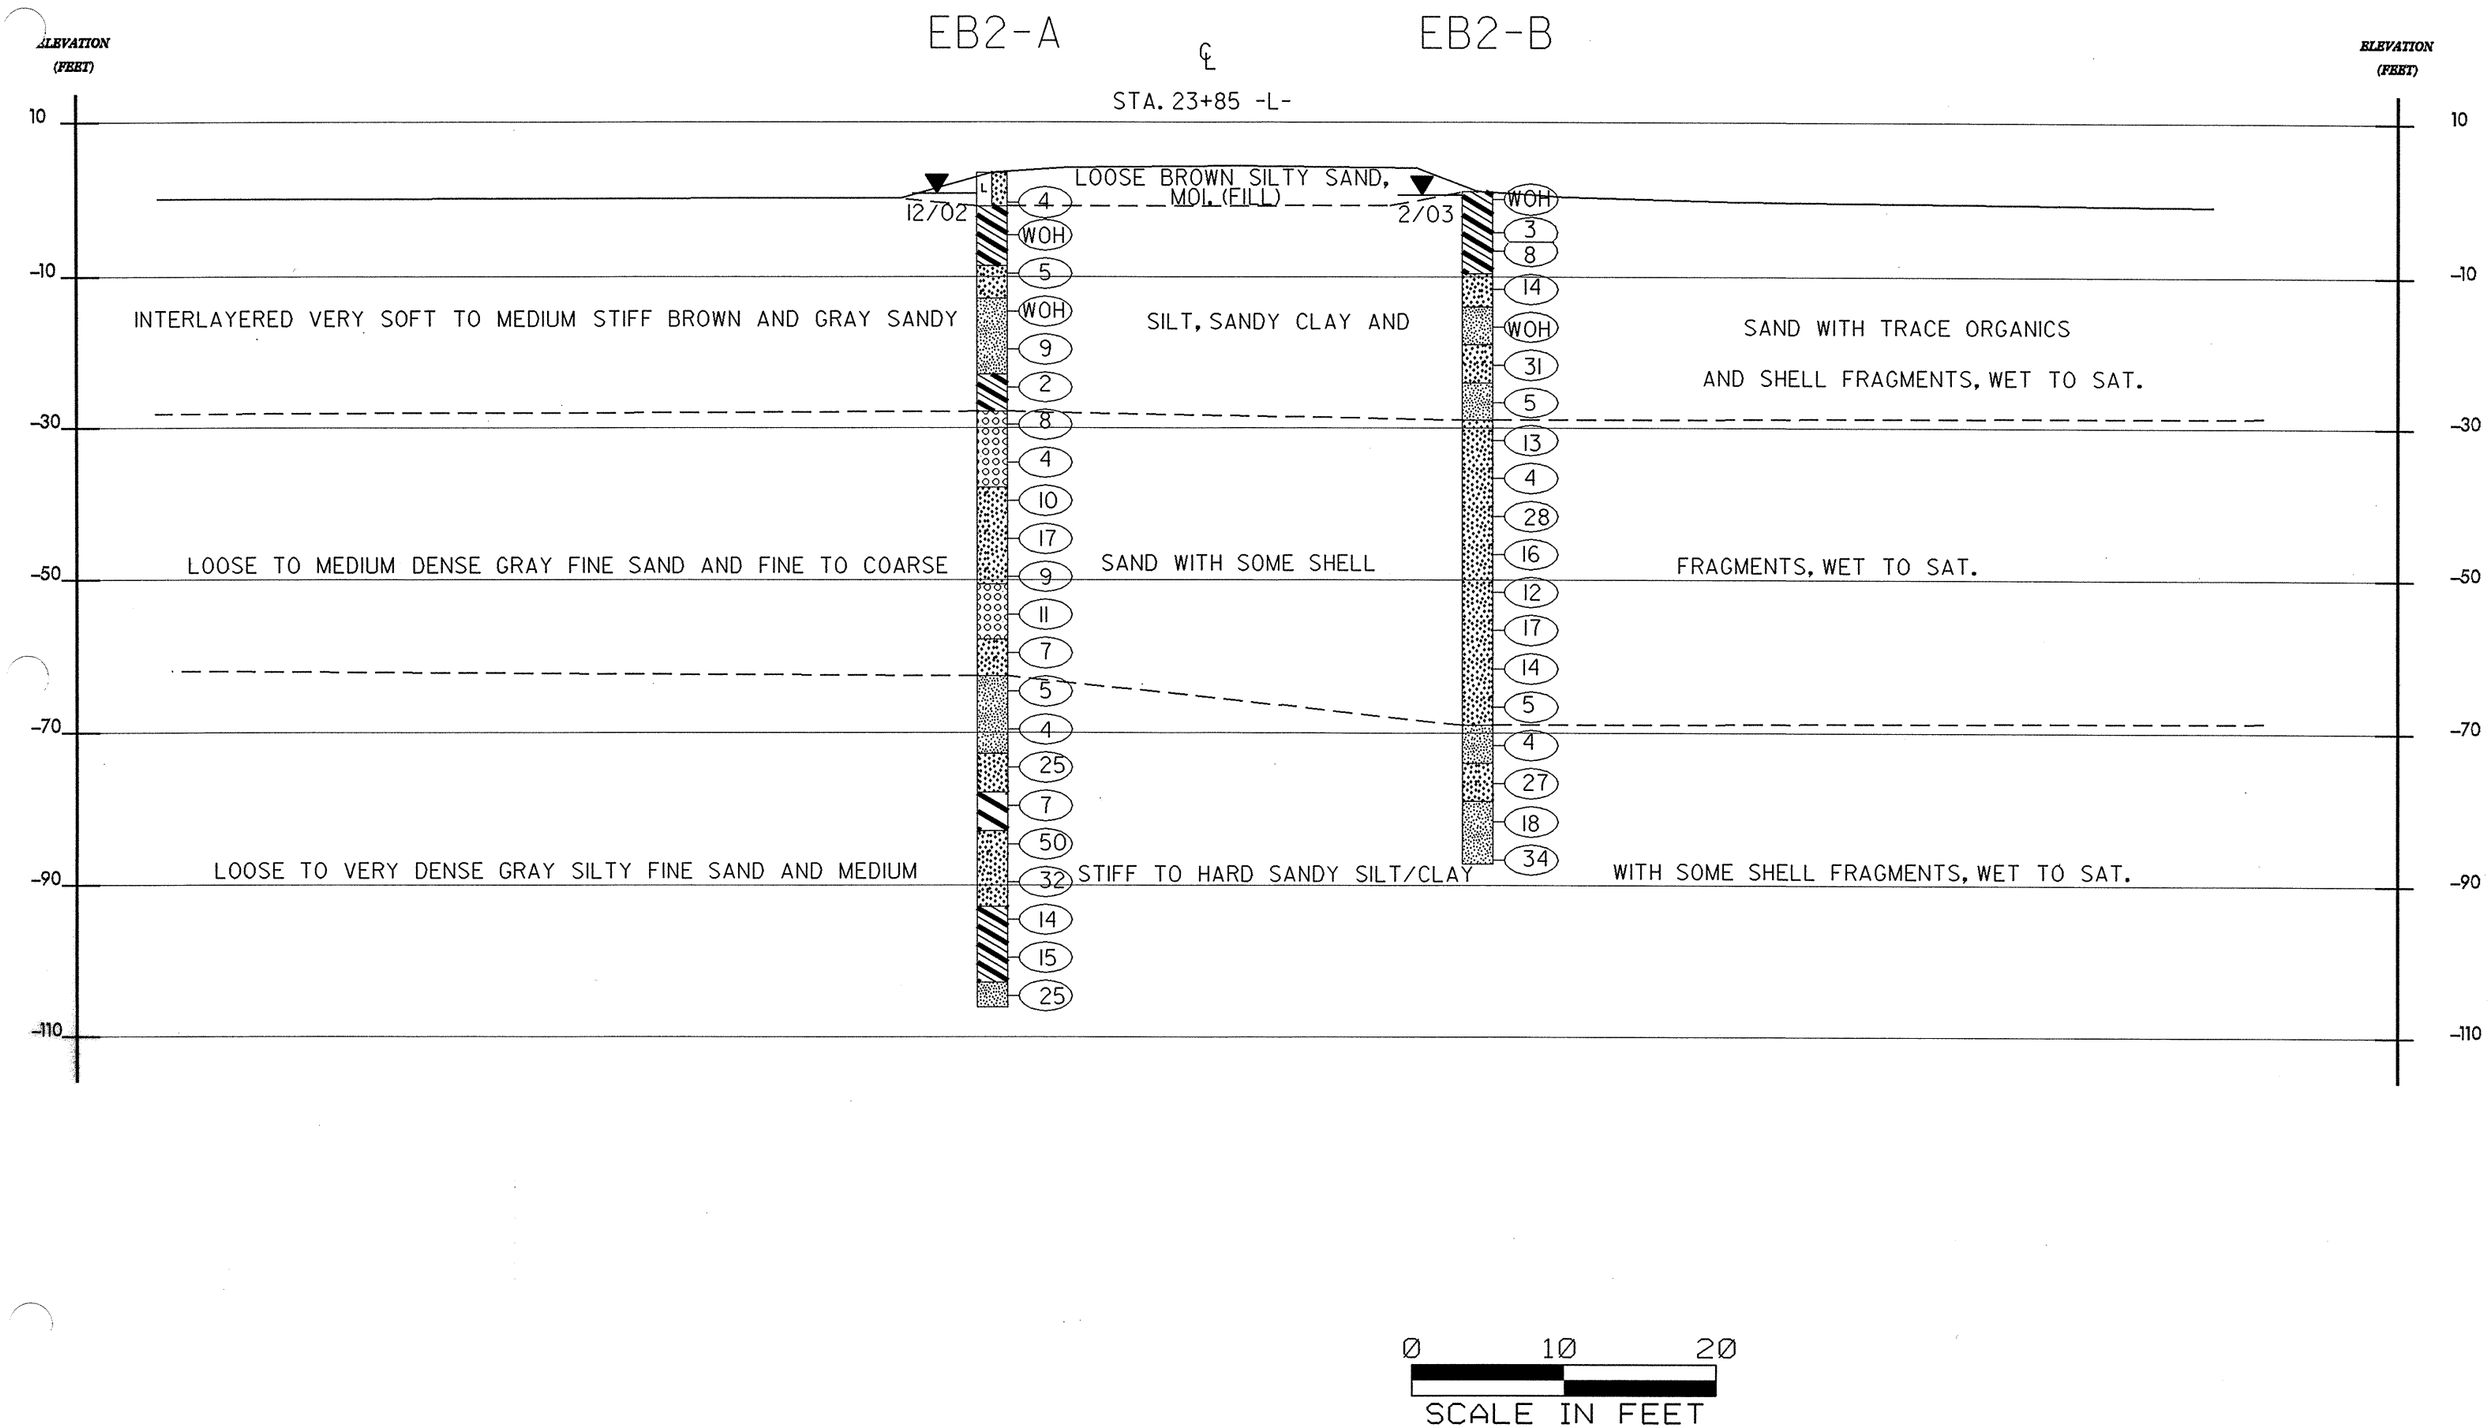
# CROSS SECTION ALONG END BENT 2