F.A. PROJECT BRSTP-264(26)

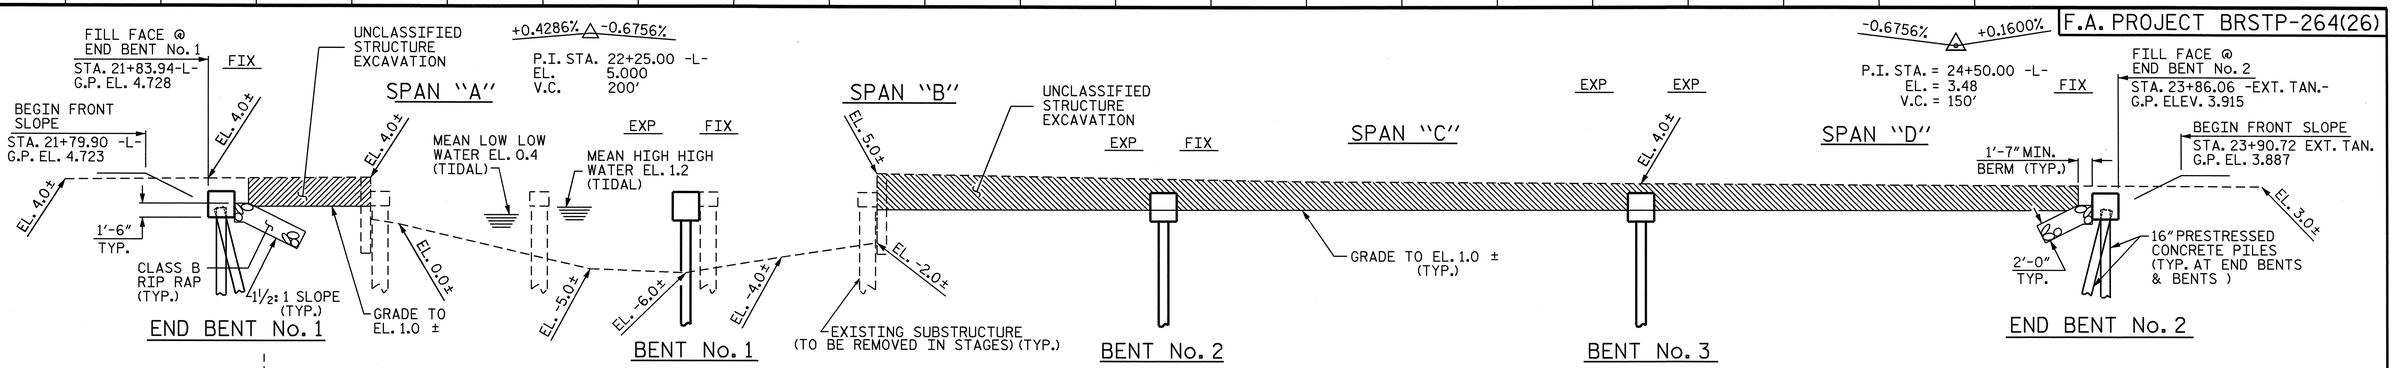

SECTION ALONG ℄ SURVEY -L-

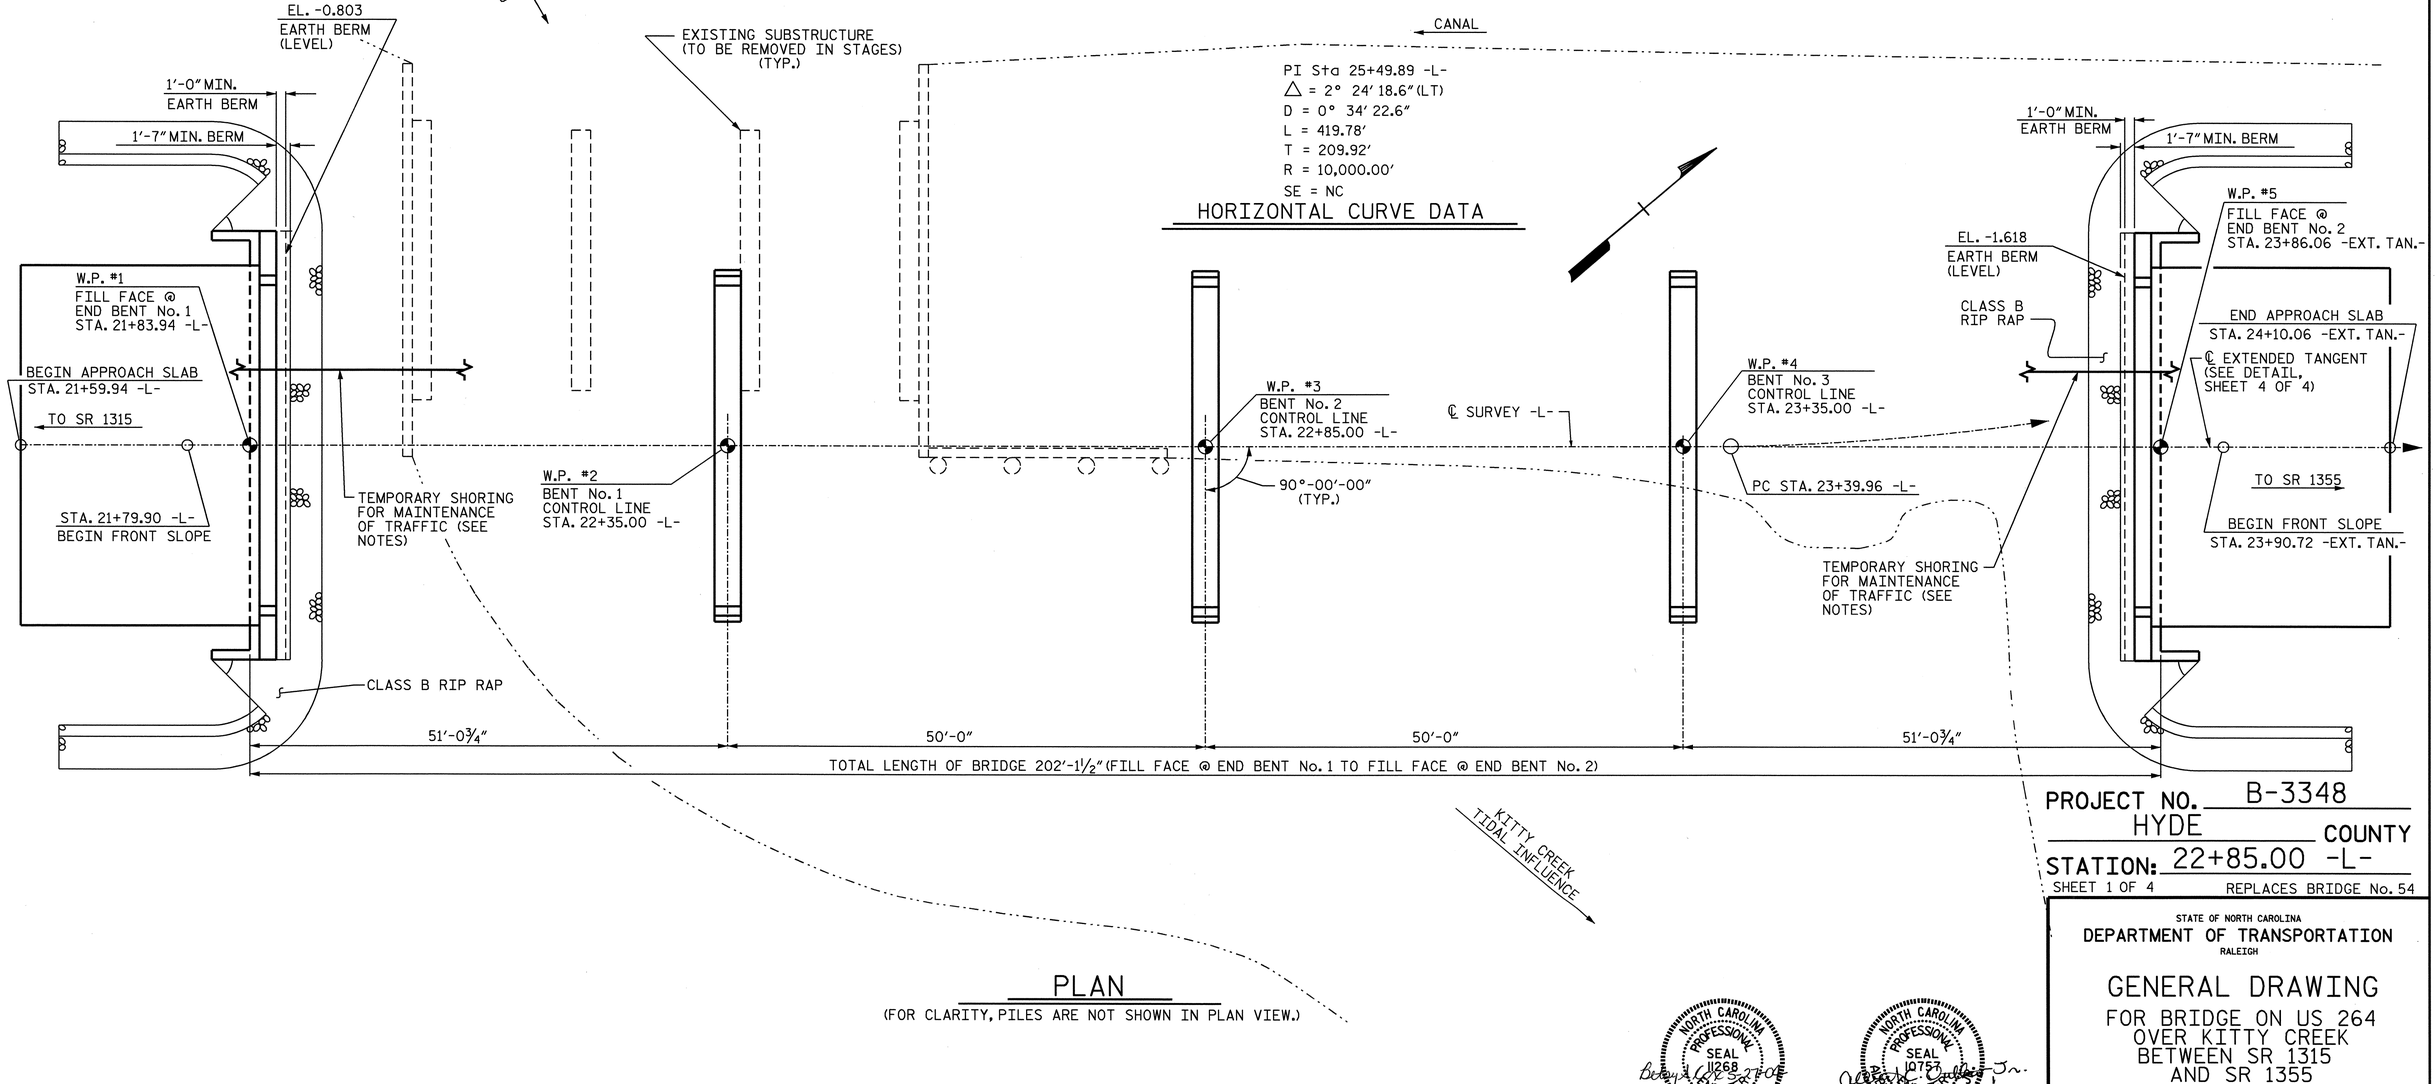

PLAN

(FOR CLARITY, PILES ARE NOT SHOWN IN PLAN VIEW.)

PROJECT NO. B-3348

HYDE COUNTY

STATION: 22+85.00 -L-

SHEET 1 OF 4 REPLACES BRIDGE No. 54

STATE OF NORTH CAROLINA
DEPARTMENT OF TRANSPORTATION
RALEIGH

GENERAL DRAWING
FOR BRIDGE ON US 264 OVER KITTY CREEK BETWEEN SR 1315 AND SR 1355

NORTH CAROLINA PROFESSIONAL SEAL 11268 ENGINEER BETSY S. COX
5/27/04

NORTH CAROLINA PROFESSIONAL SEAL 10753 ENGINEER PERRY C. OUTLAW, JR.
5/27/04

REVISIONS						SHEET NO.
NO.	BY:	DATE:	NO.	BY:	DATE:	S-32
1			3			TOTAL SHEETS
2			4			76

DRAWN BY : S.B. WILLIAMS DATE : 3-01-04
CHECKED BY : P.C. BREWER DATE : 5-19-04

27-MAY-2004 09:06
W:\squadv\b3348\str2\sbwilliams\Microstation\B3348_sd_GD_02.dgn

STR. #2