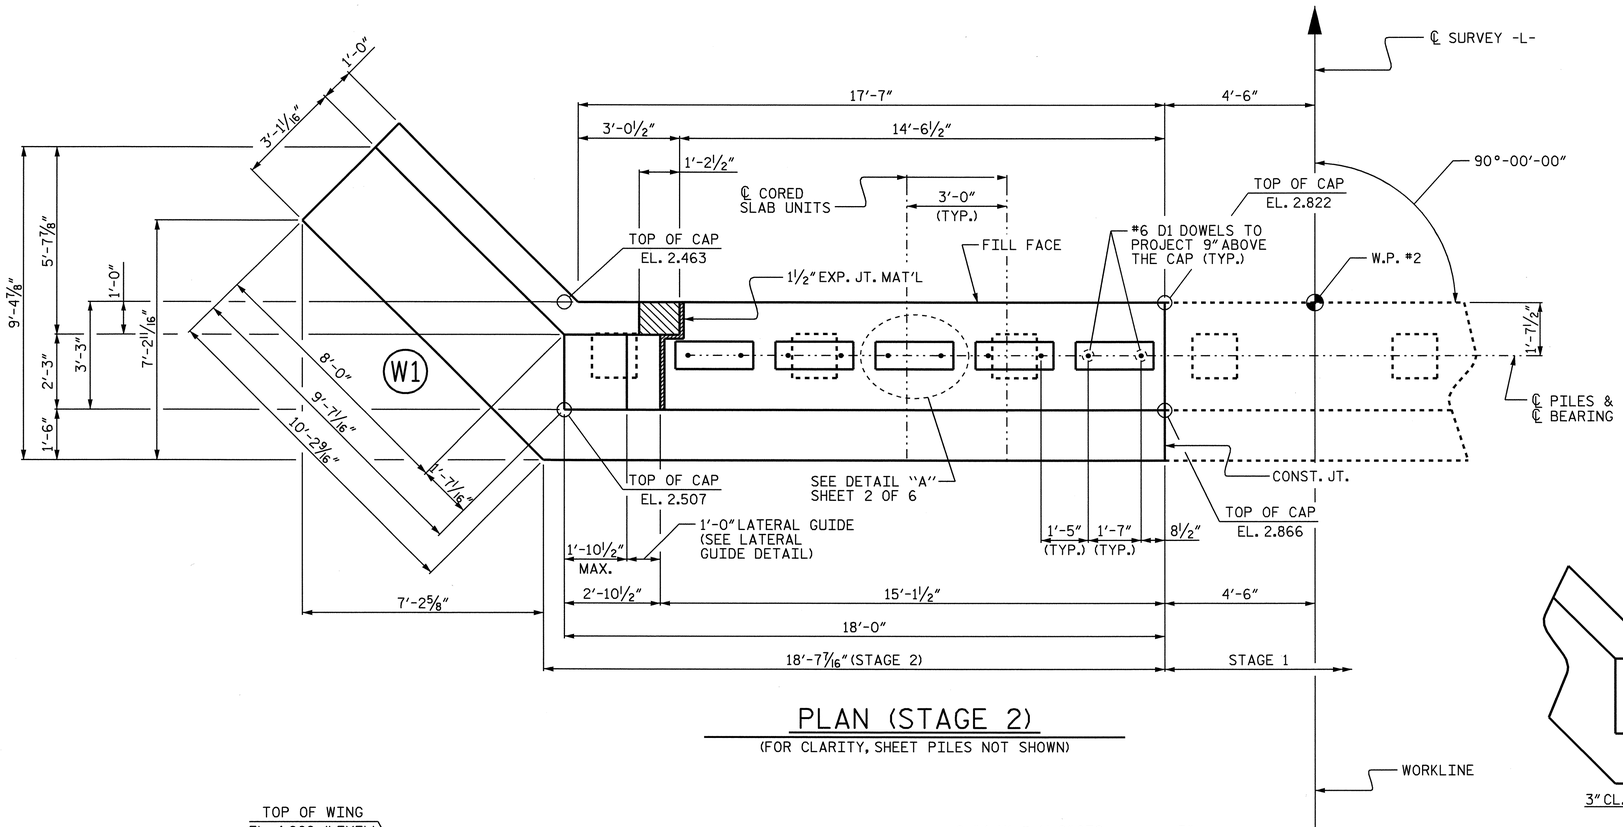

PLAN (STAGE 2)

(FOR CLARITY, SHEET PILES NOT SHOWN)

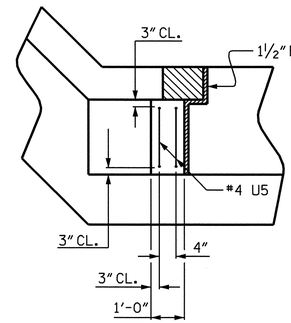

PLAN

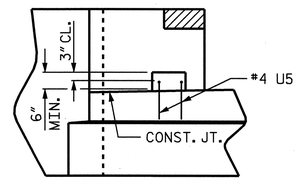

ELEVATION

LATERAL GUIDE DETAIL

(STAGE 2 SHOWN, STAGE 1 SIMILAR)

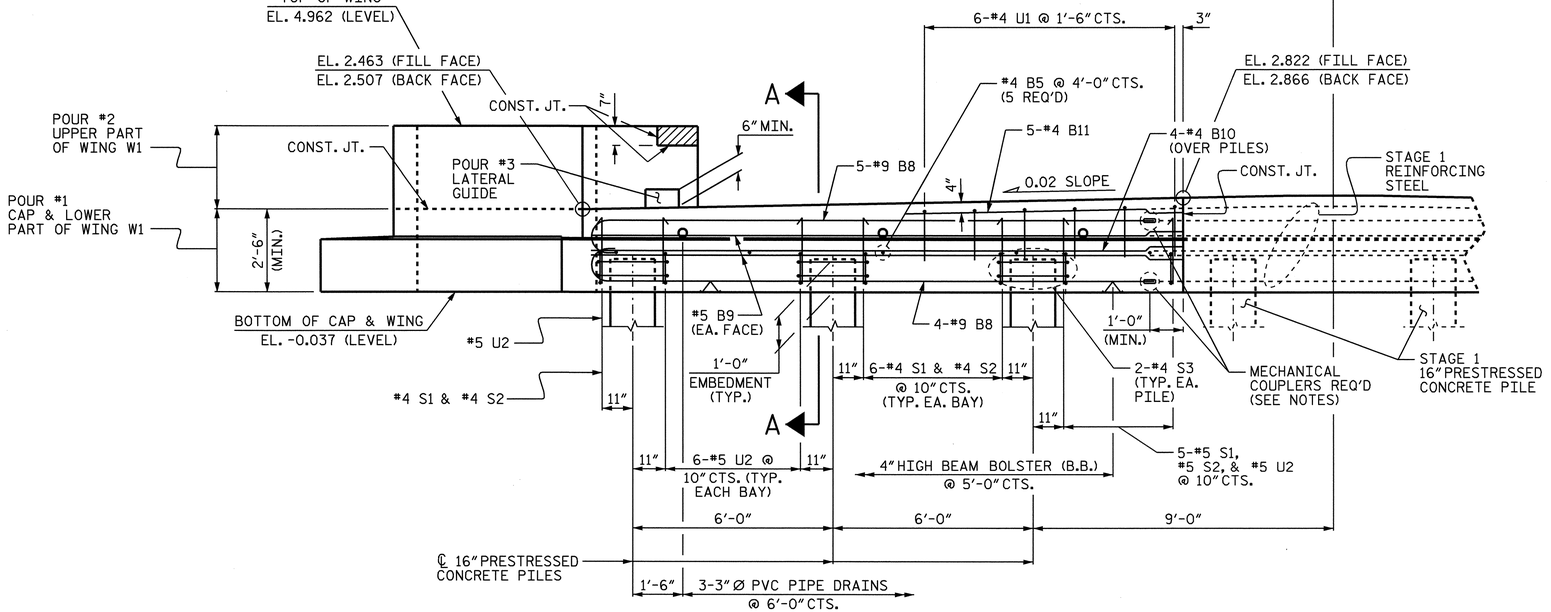

ELEVATION (STAGE 2)

(FOR CLARITY, SHEET PILES NOT SHOWN)

PROJECT NO. B-3348

HYDE COUNTY

STATION: 18+34.00 -L-

SHEET 4 OF 6

STATE OF NORTH CAROLINA
DEPARTMENT OF TRANSPORTATION
RALEIGH

SUBSTRUCTURE

END BENT No. 2

STAGE 2

REVISIONS						SHEET NO.
NO.	BY:	DATE:	NO.	BY:	DATE:	S-26
1			3			TOTAL SHEETS
2			4			76

NORTH CAROLINA PROFESSIONAL SEAL 10757 ENGINEER ALBERT C. OUTLAW

5/26/04

DRAWN BY : P.C. BREWER DATE : 3/2/04
CHECKED BY : C.H. SIMPSON DATE : 4/5/04

26-MAY-2004 07:09
W:\squadv\b3348\str1\pbrewer\Microstation\B3348_sd_EB2_01.dgn
pbrewer

STR. #1