ARCADIS
G & M of North Carolina, Inc.
WWW.ARCADIS-US.COM
801 Corporate Center Drive, Suite 300
Raleigh, NC 27607-5073
Tel: 919/854-1282 Fax: 919/854-5448

METRIC
5 0 10

CONST.REV.

R /W REV.

PROJECT REFERENCE NO.	SHEET NO.
R-2911A	38

ROADWAY DESIGN ENGINEER
NORTH CAROLINA PROFESSIONAL SEAL 028434 ENGINEER BRYON M. PALMER 3-12-04
SEAL NOT VALID UNLESS SIGNED AND DATED

HYDRAULICS ENGINEER
NORTH CAROLINA PROFESSIONAL SEAL 12786 ENGINEER STEVEN M. BINDER 3-12-04
SEAL NOT VALID UNLESS SIGNED AND DATED

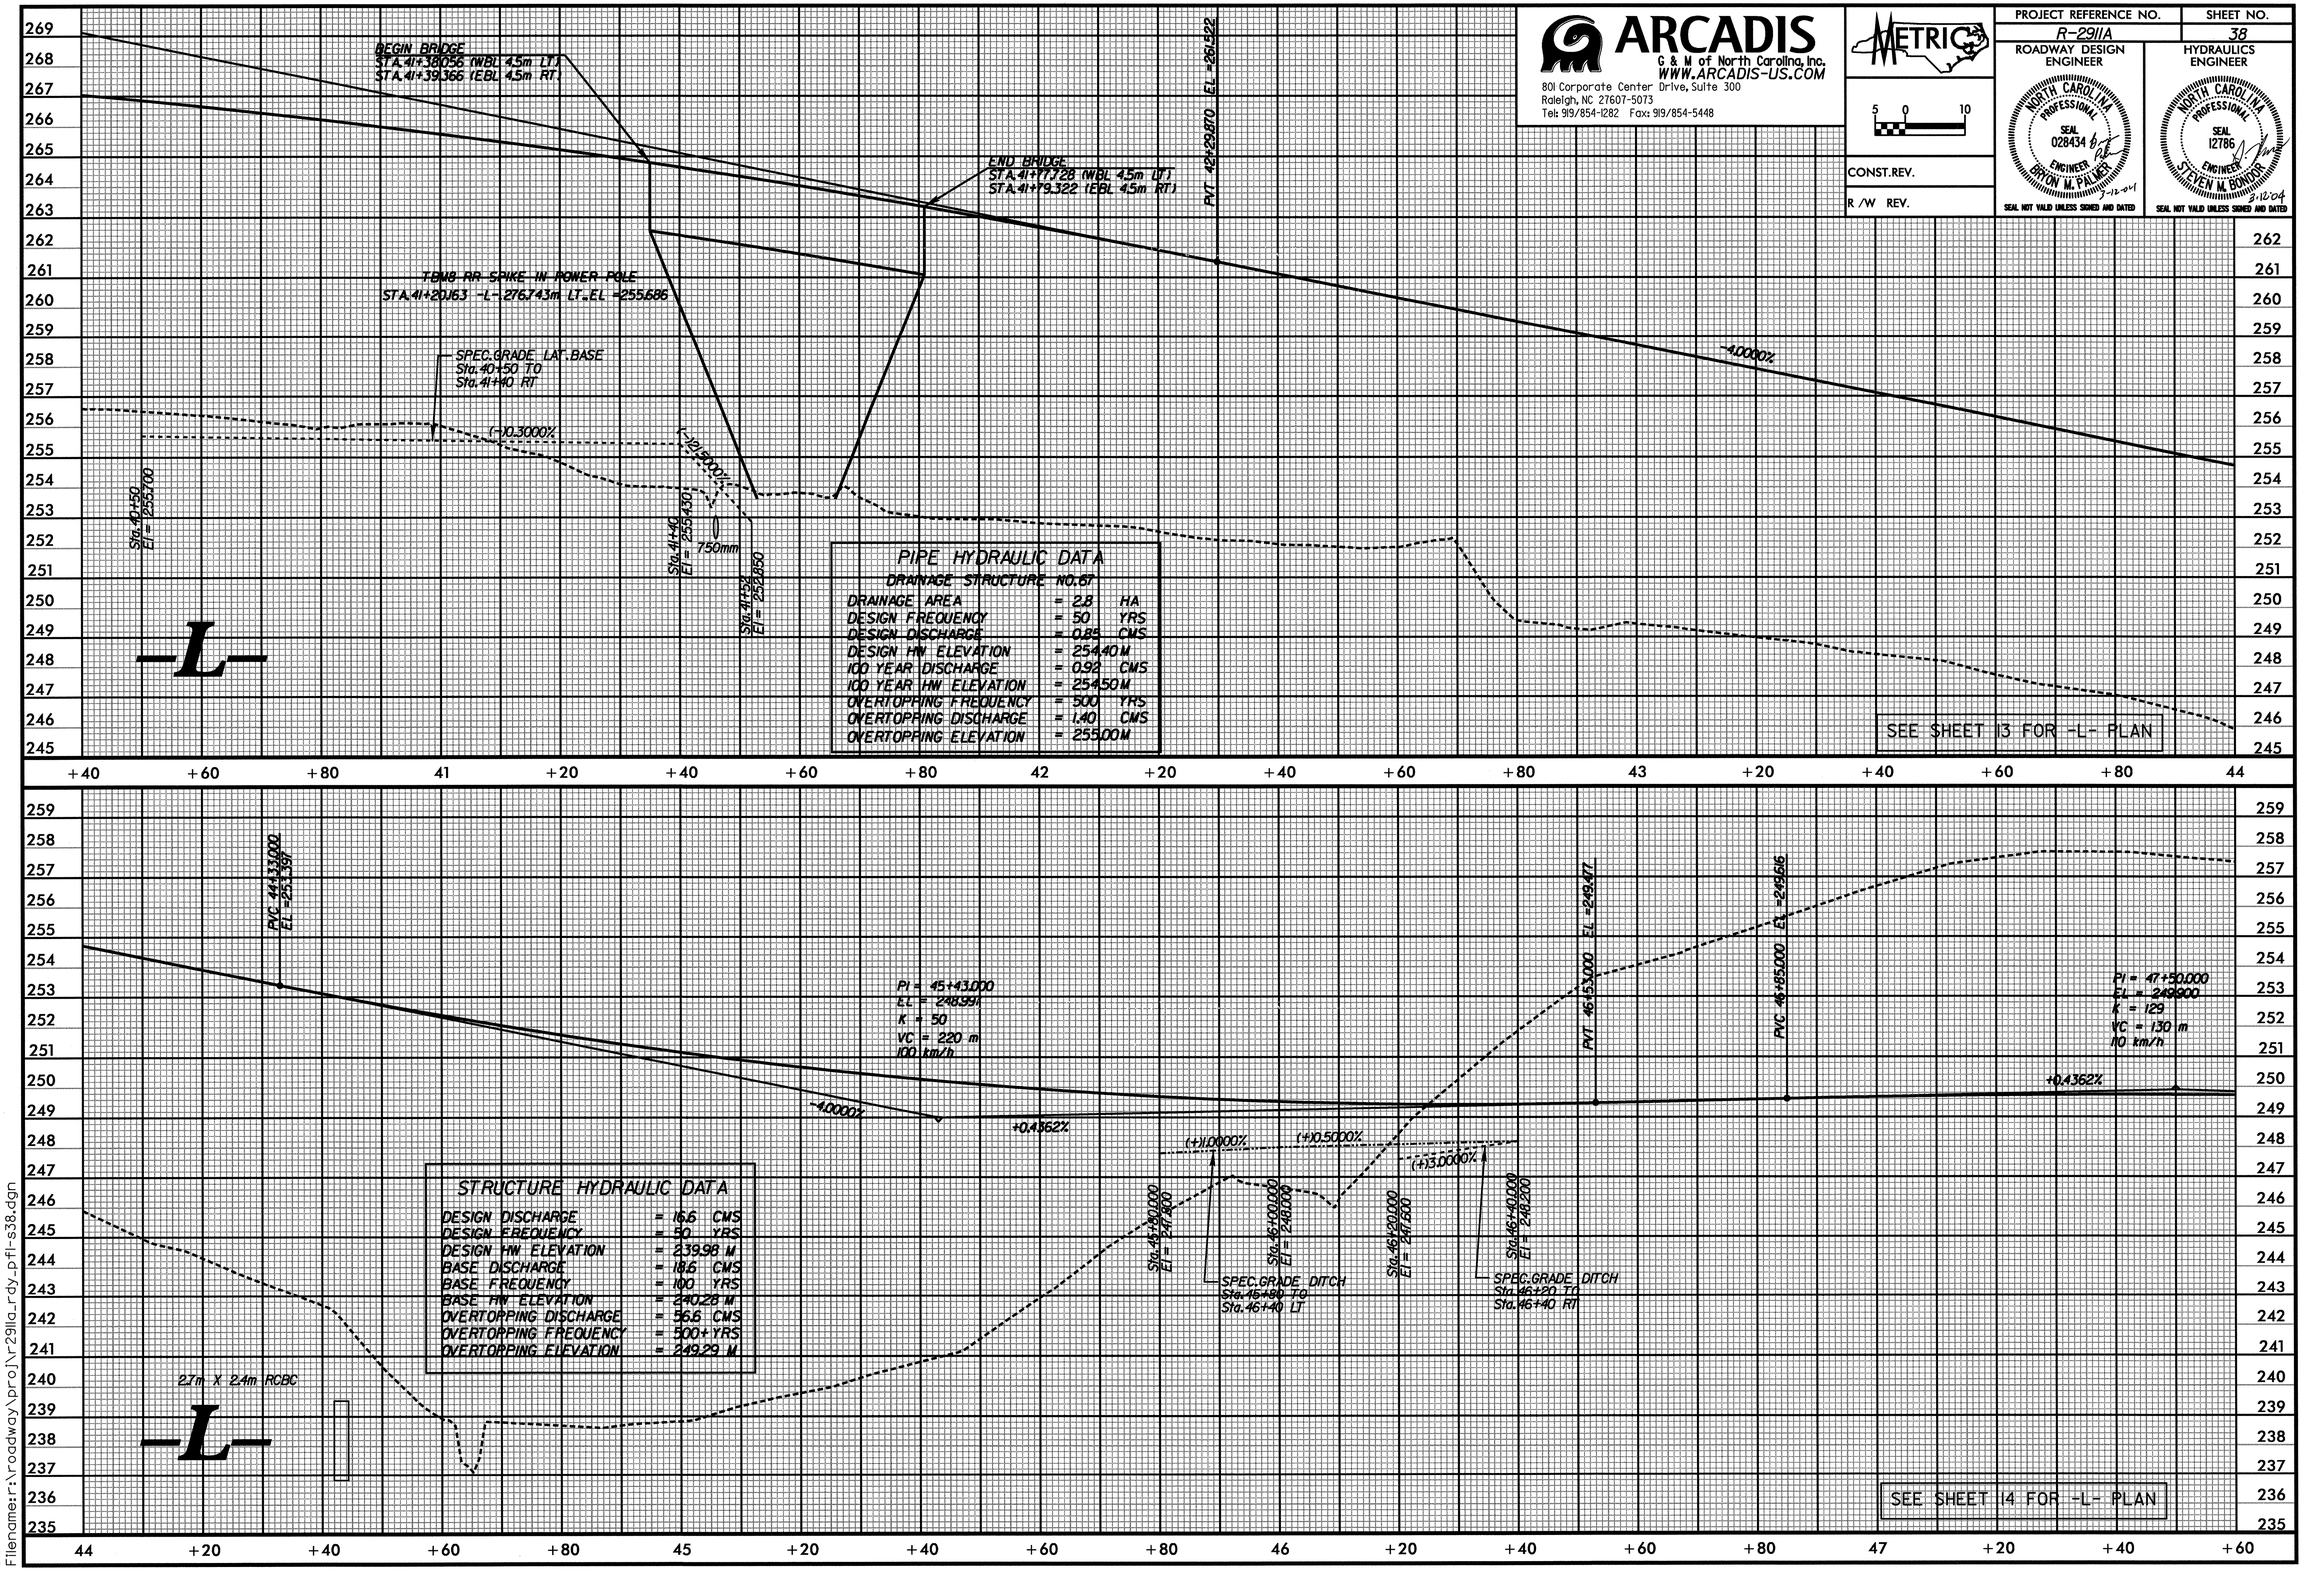

ARCADIS G&M
Date:3/12/2004 Time: 8:09:42 AM
Filename:r:\roadway\proj\r2911a_rdy_pfl-s38.dgn