PROJECT REFERENCE NO.	SHEET NO.
R-2911A	EC-44/CONST.16
R/W SHEET NO.	
ROADWAY DESIGN ENGINEER	HYDRAULICS ENGINEER

METRIC

5 0 10

CONST.REV.

R/W REV.

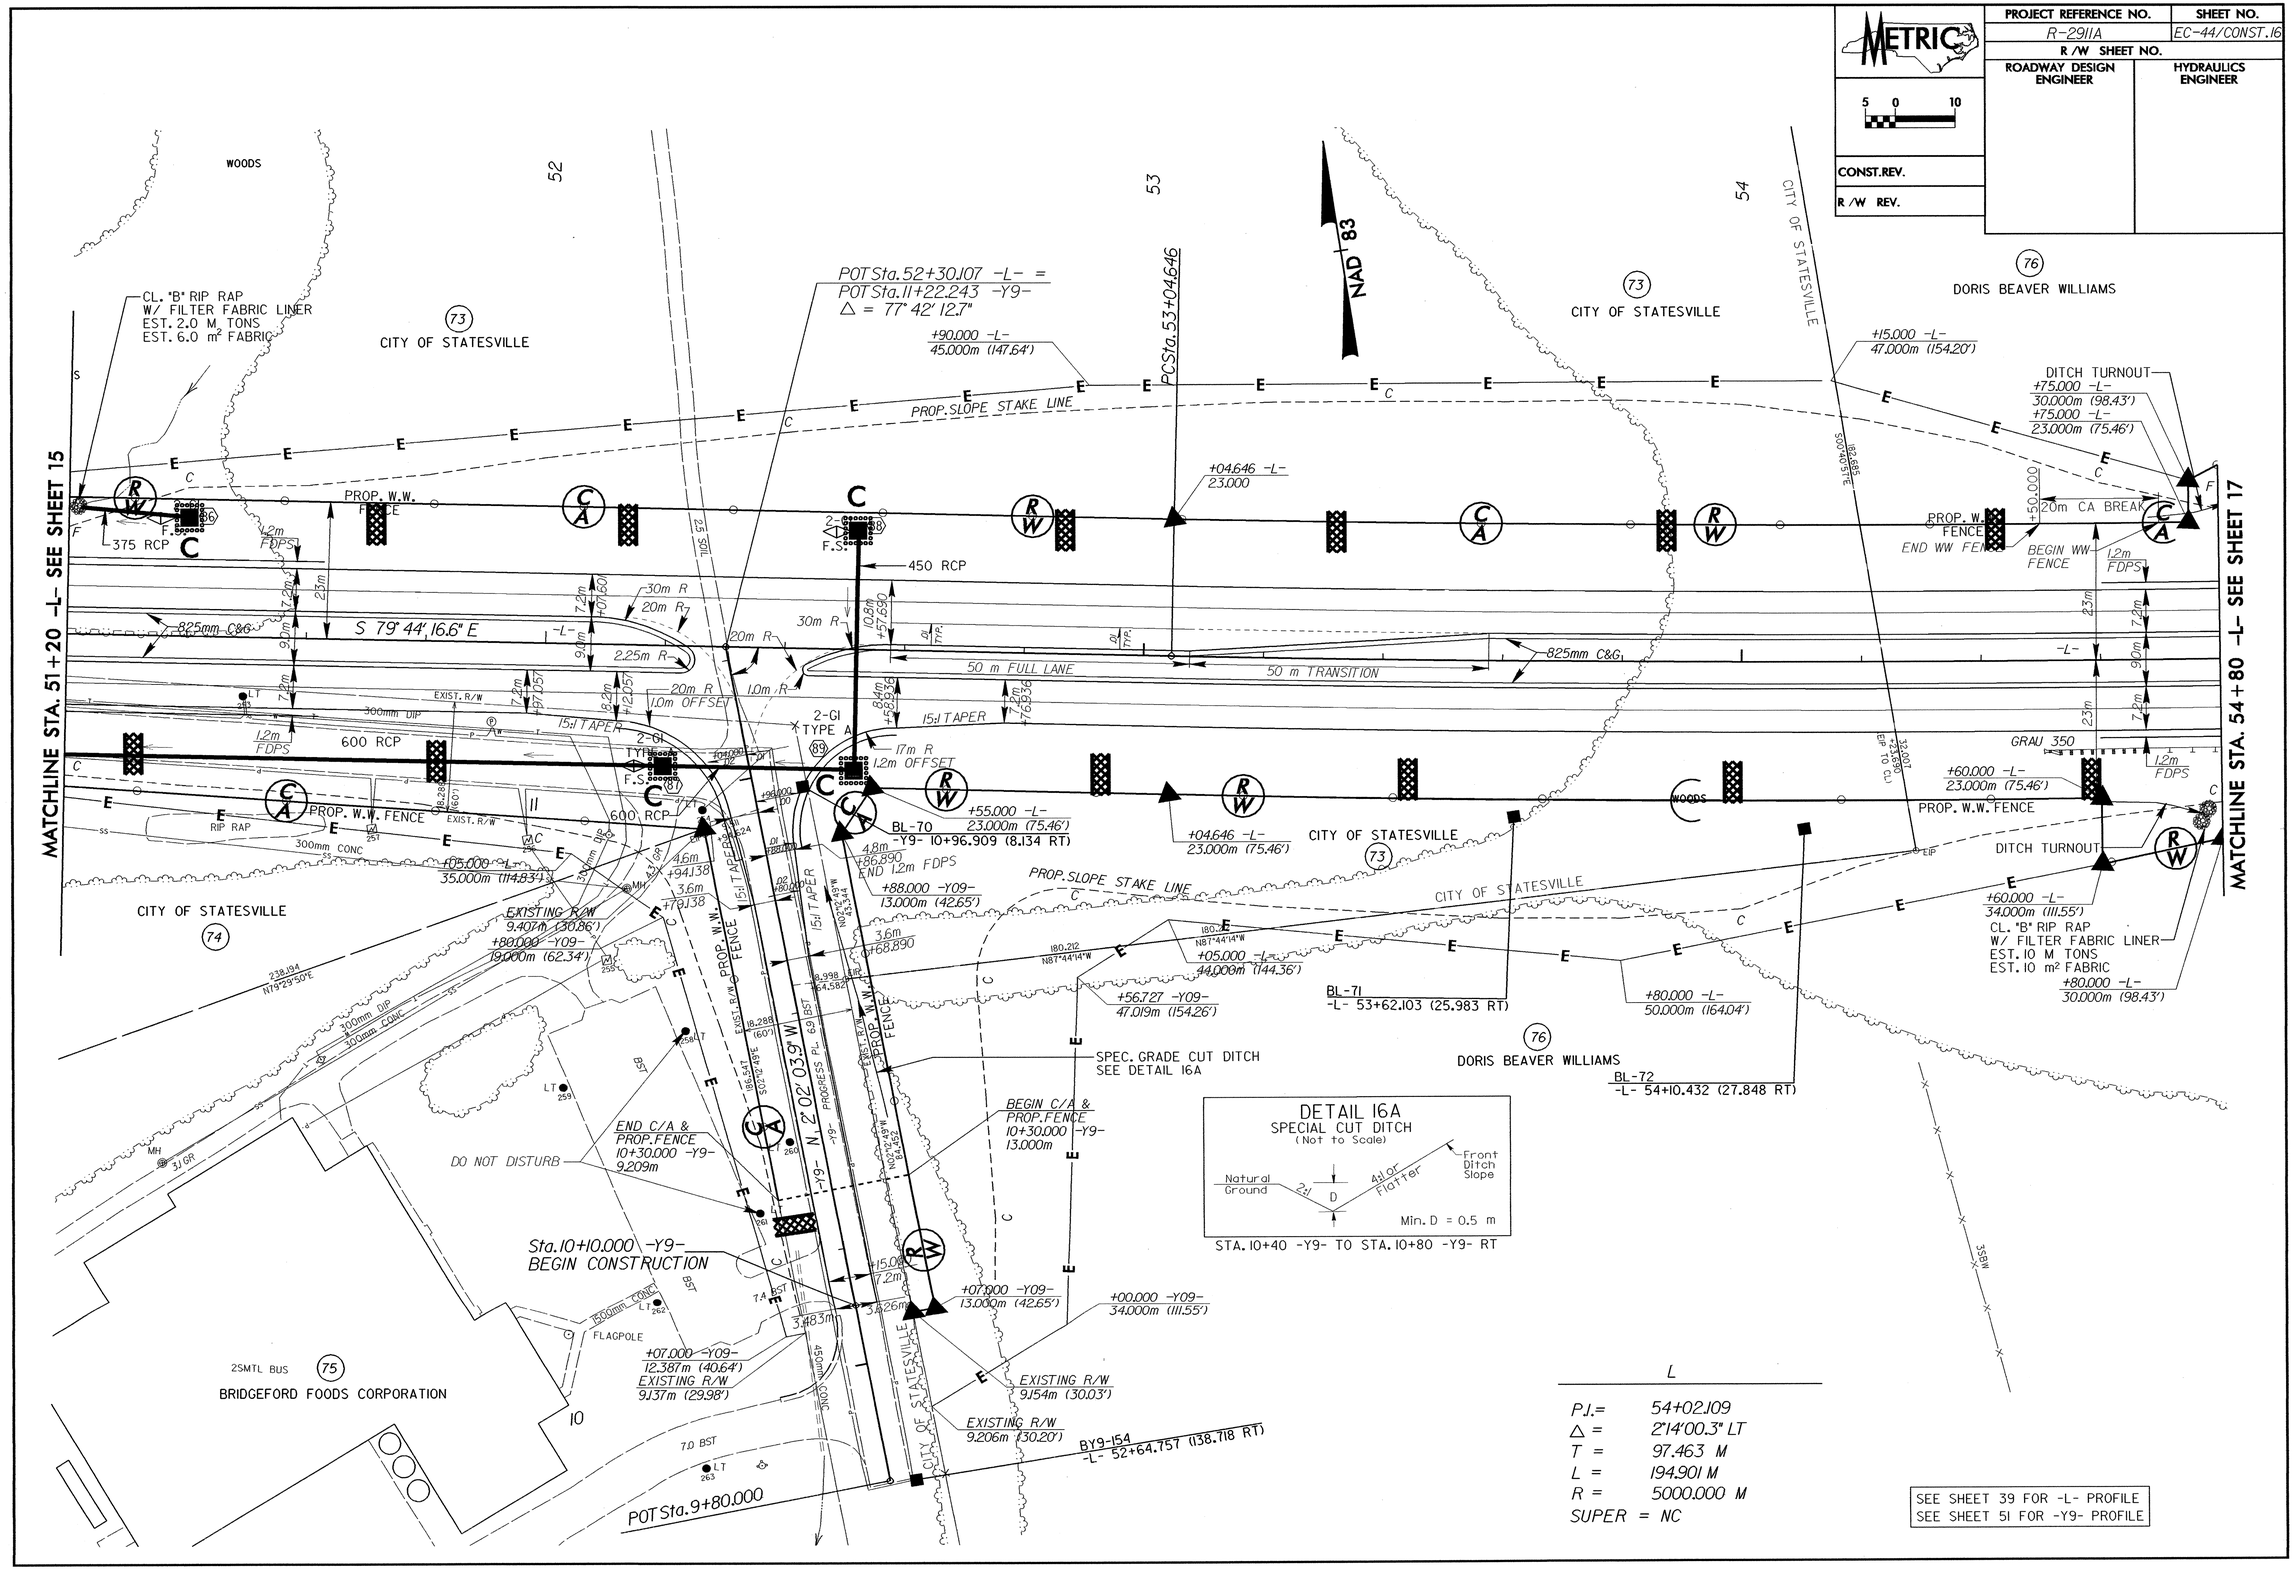

L

P.I. = 54+02.109
Δ = 2°14'00.3" LT
T = 97.463 M
L = 194.901 M
R = 5000.000 M
SUPER = NC

SEE SHEET 39 FOR -L- PROFILE
SEE SHEET 51 FOR -Y9- PROFILE