PROJECT REFERENCE NO.	SHEET NO.
R-2911A	U0-13

UTILITIES BY OTHERS

METRIC

0 SCALE
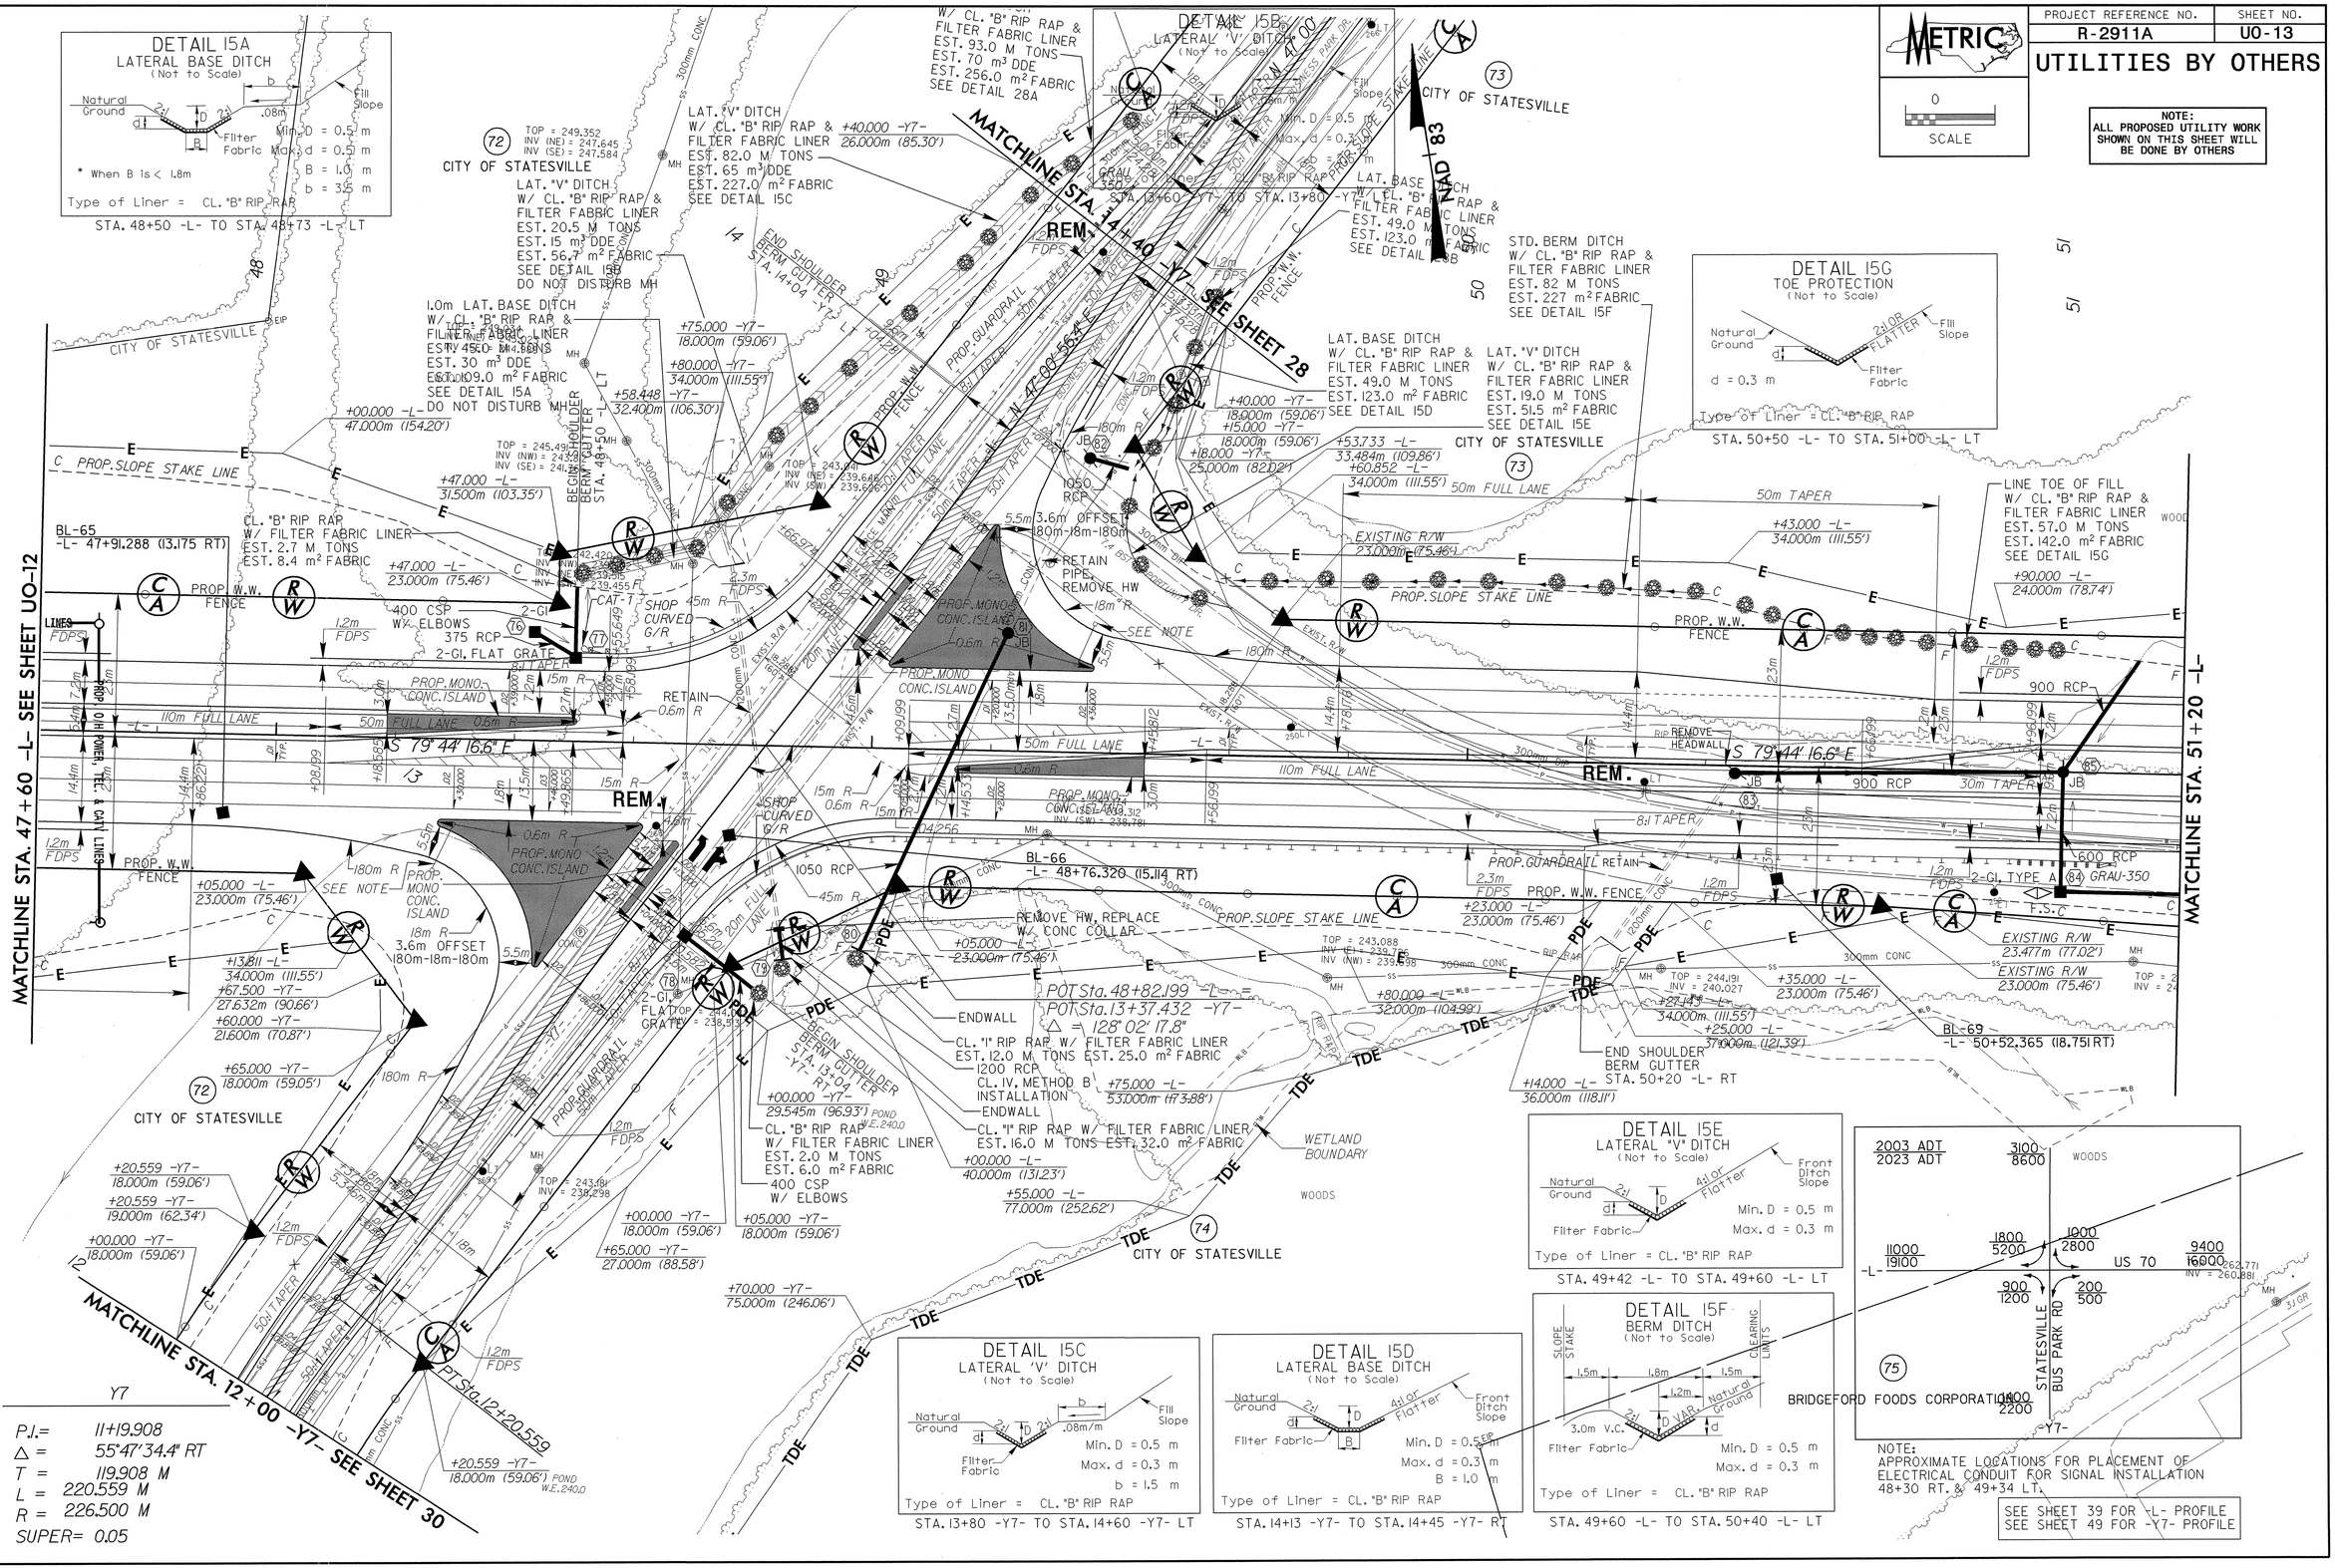
NOTE:
ALL PROPOSED UTILITY WORK SHOWN ON THIS SHEET WILL BE DONE BY OTHERS