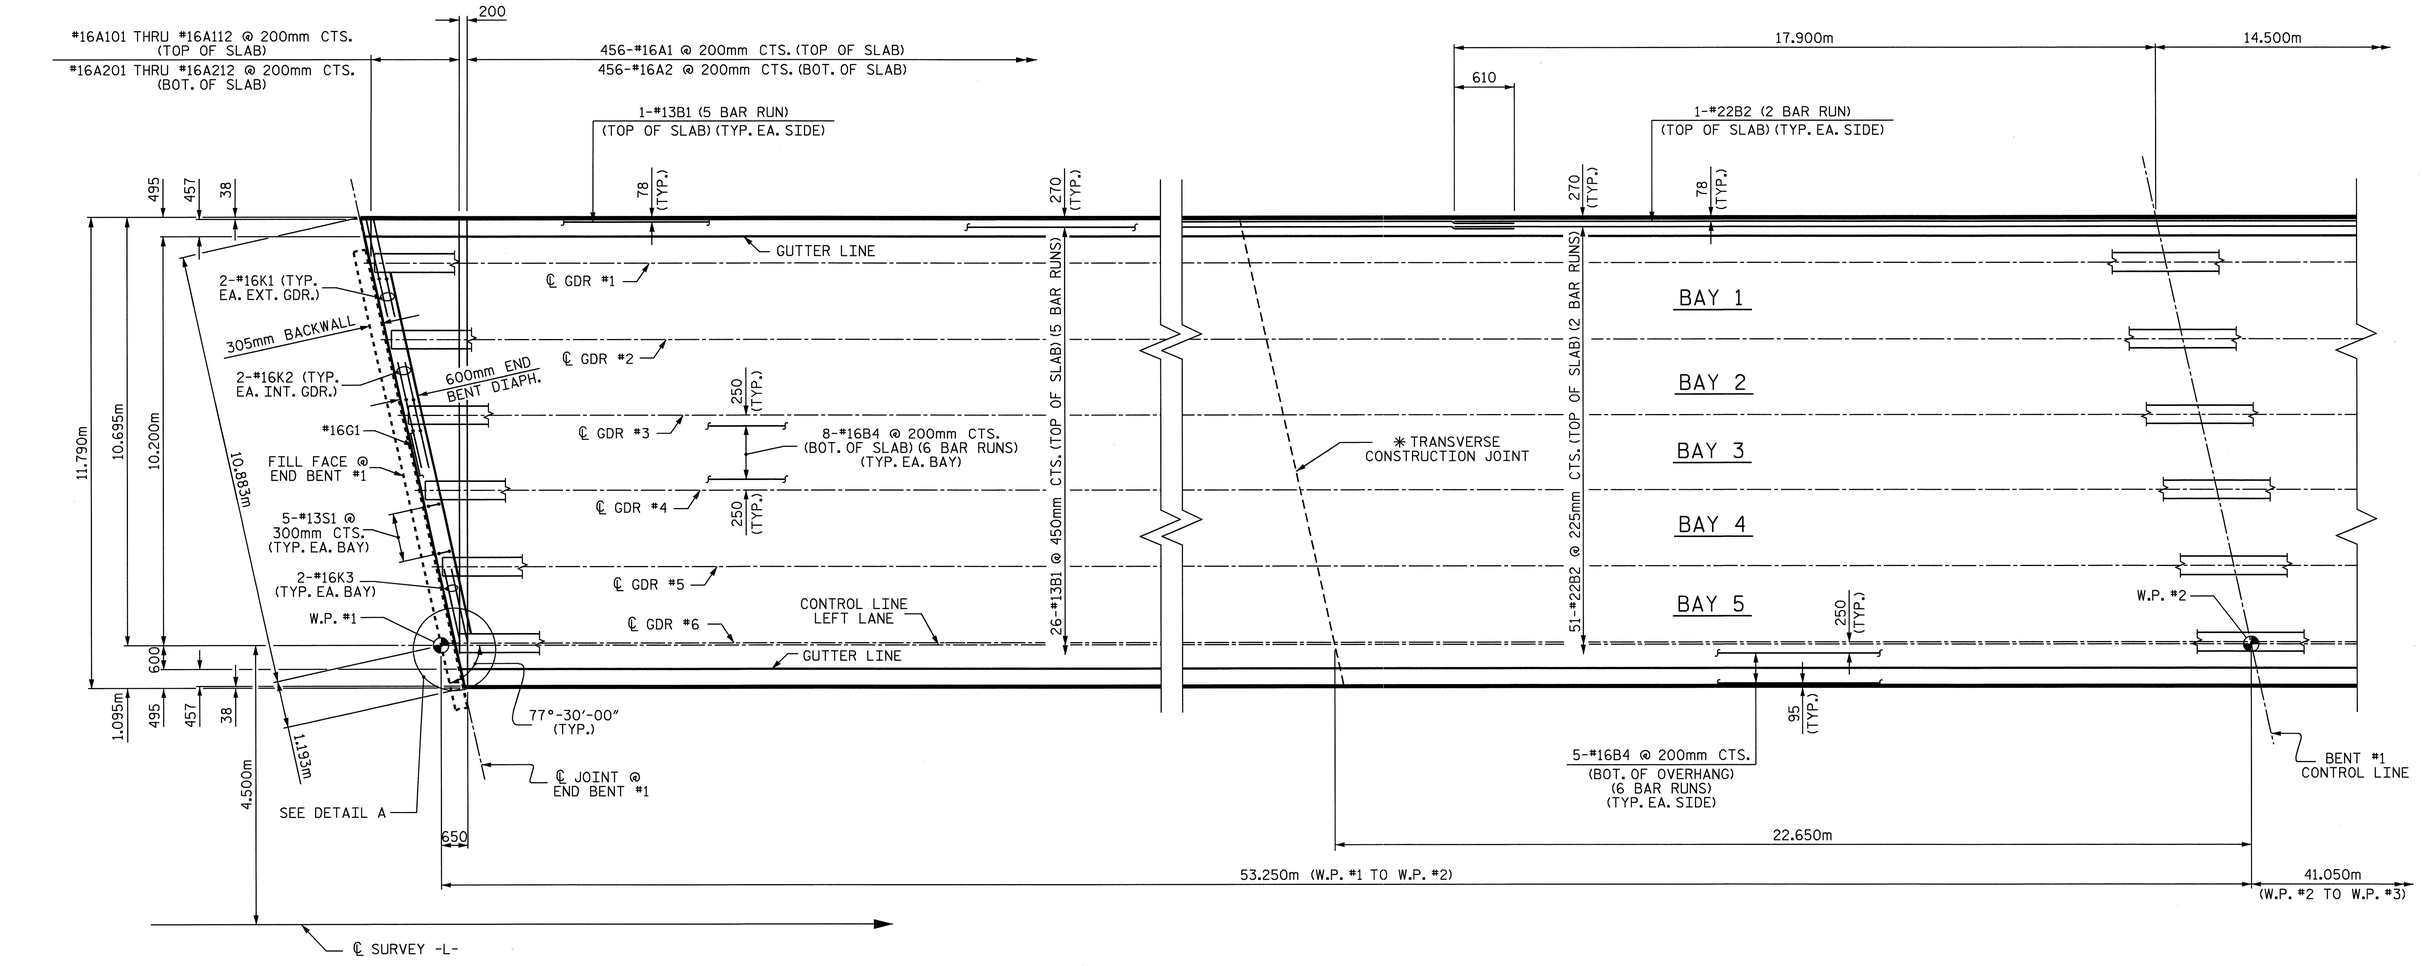

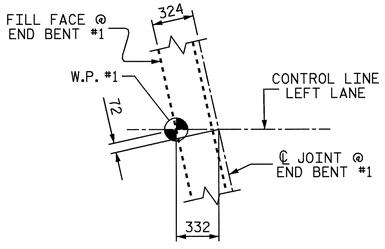

DETAIL A

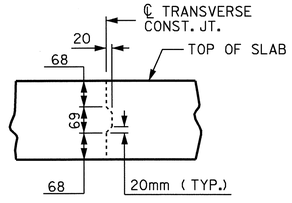

TRANSVERSE CONSTRUCTION JOINT DETAIL

NOTE: REINFORCING STEEL IN SLAB NOT SHOWN. LONGITUDINAL REINFORCING STEEL SHALL BE CONTINUOUS THRU JOINT.

PLAN OF SPAN A

✳ TRANSVERSE CONSTRUCTION JOINT IS PARALLEL TO BENT #1 CONTROL LINE.
FOR REINFORCING STEEL IN BARRIER RAIL, SEE "CONCRETE BARRIER RAIL" SHEET.

PROJECT NO. R-2911A

IREDELL COUNTY

STATION: 39+62.402-L-

SHEET 1 OF 2

NORTH CAROLINA PROFESSIONAL SEAL 20125 ENGINEER MARSHALL G. HODGE
5-14-04

STATE OF NORTH CAROLINA
DEPARTMENT OF TRANSPORTATION
RALEIGH

SUPERSTRUCTURE

PLAN OF SPAN A
LEFT LANE

REVISIONS						SHEET NO.
NO.	BY:	DATE:	NO.	BY:	DATE:	S-6
1			3			TOTAL SHEETS
2			4			106

STR #1

DRAWN BY : L.L. MURPHY DATE : 01-04
CHECKED BY : D. HODGE DATE : 02-04

12-MAY-2004 06:53
w:\sdquady\r2911a\lmurphy\Microstation\str #1\R2911A_sd_S#_01.dgn
lmurphy