| PROJECT REFERENCE NO. | SHEET NO. |
|---|---|
| R-2911A | X-138 |

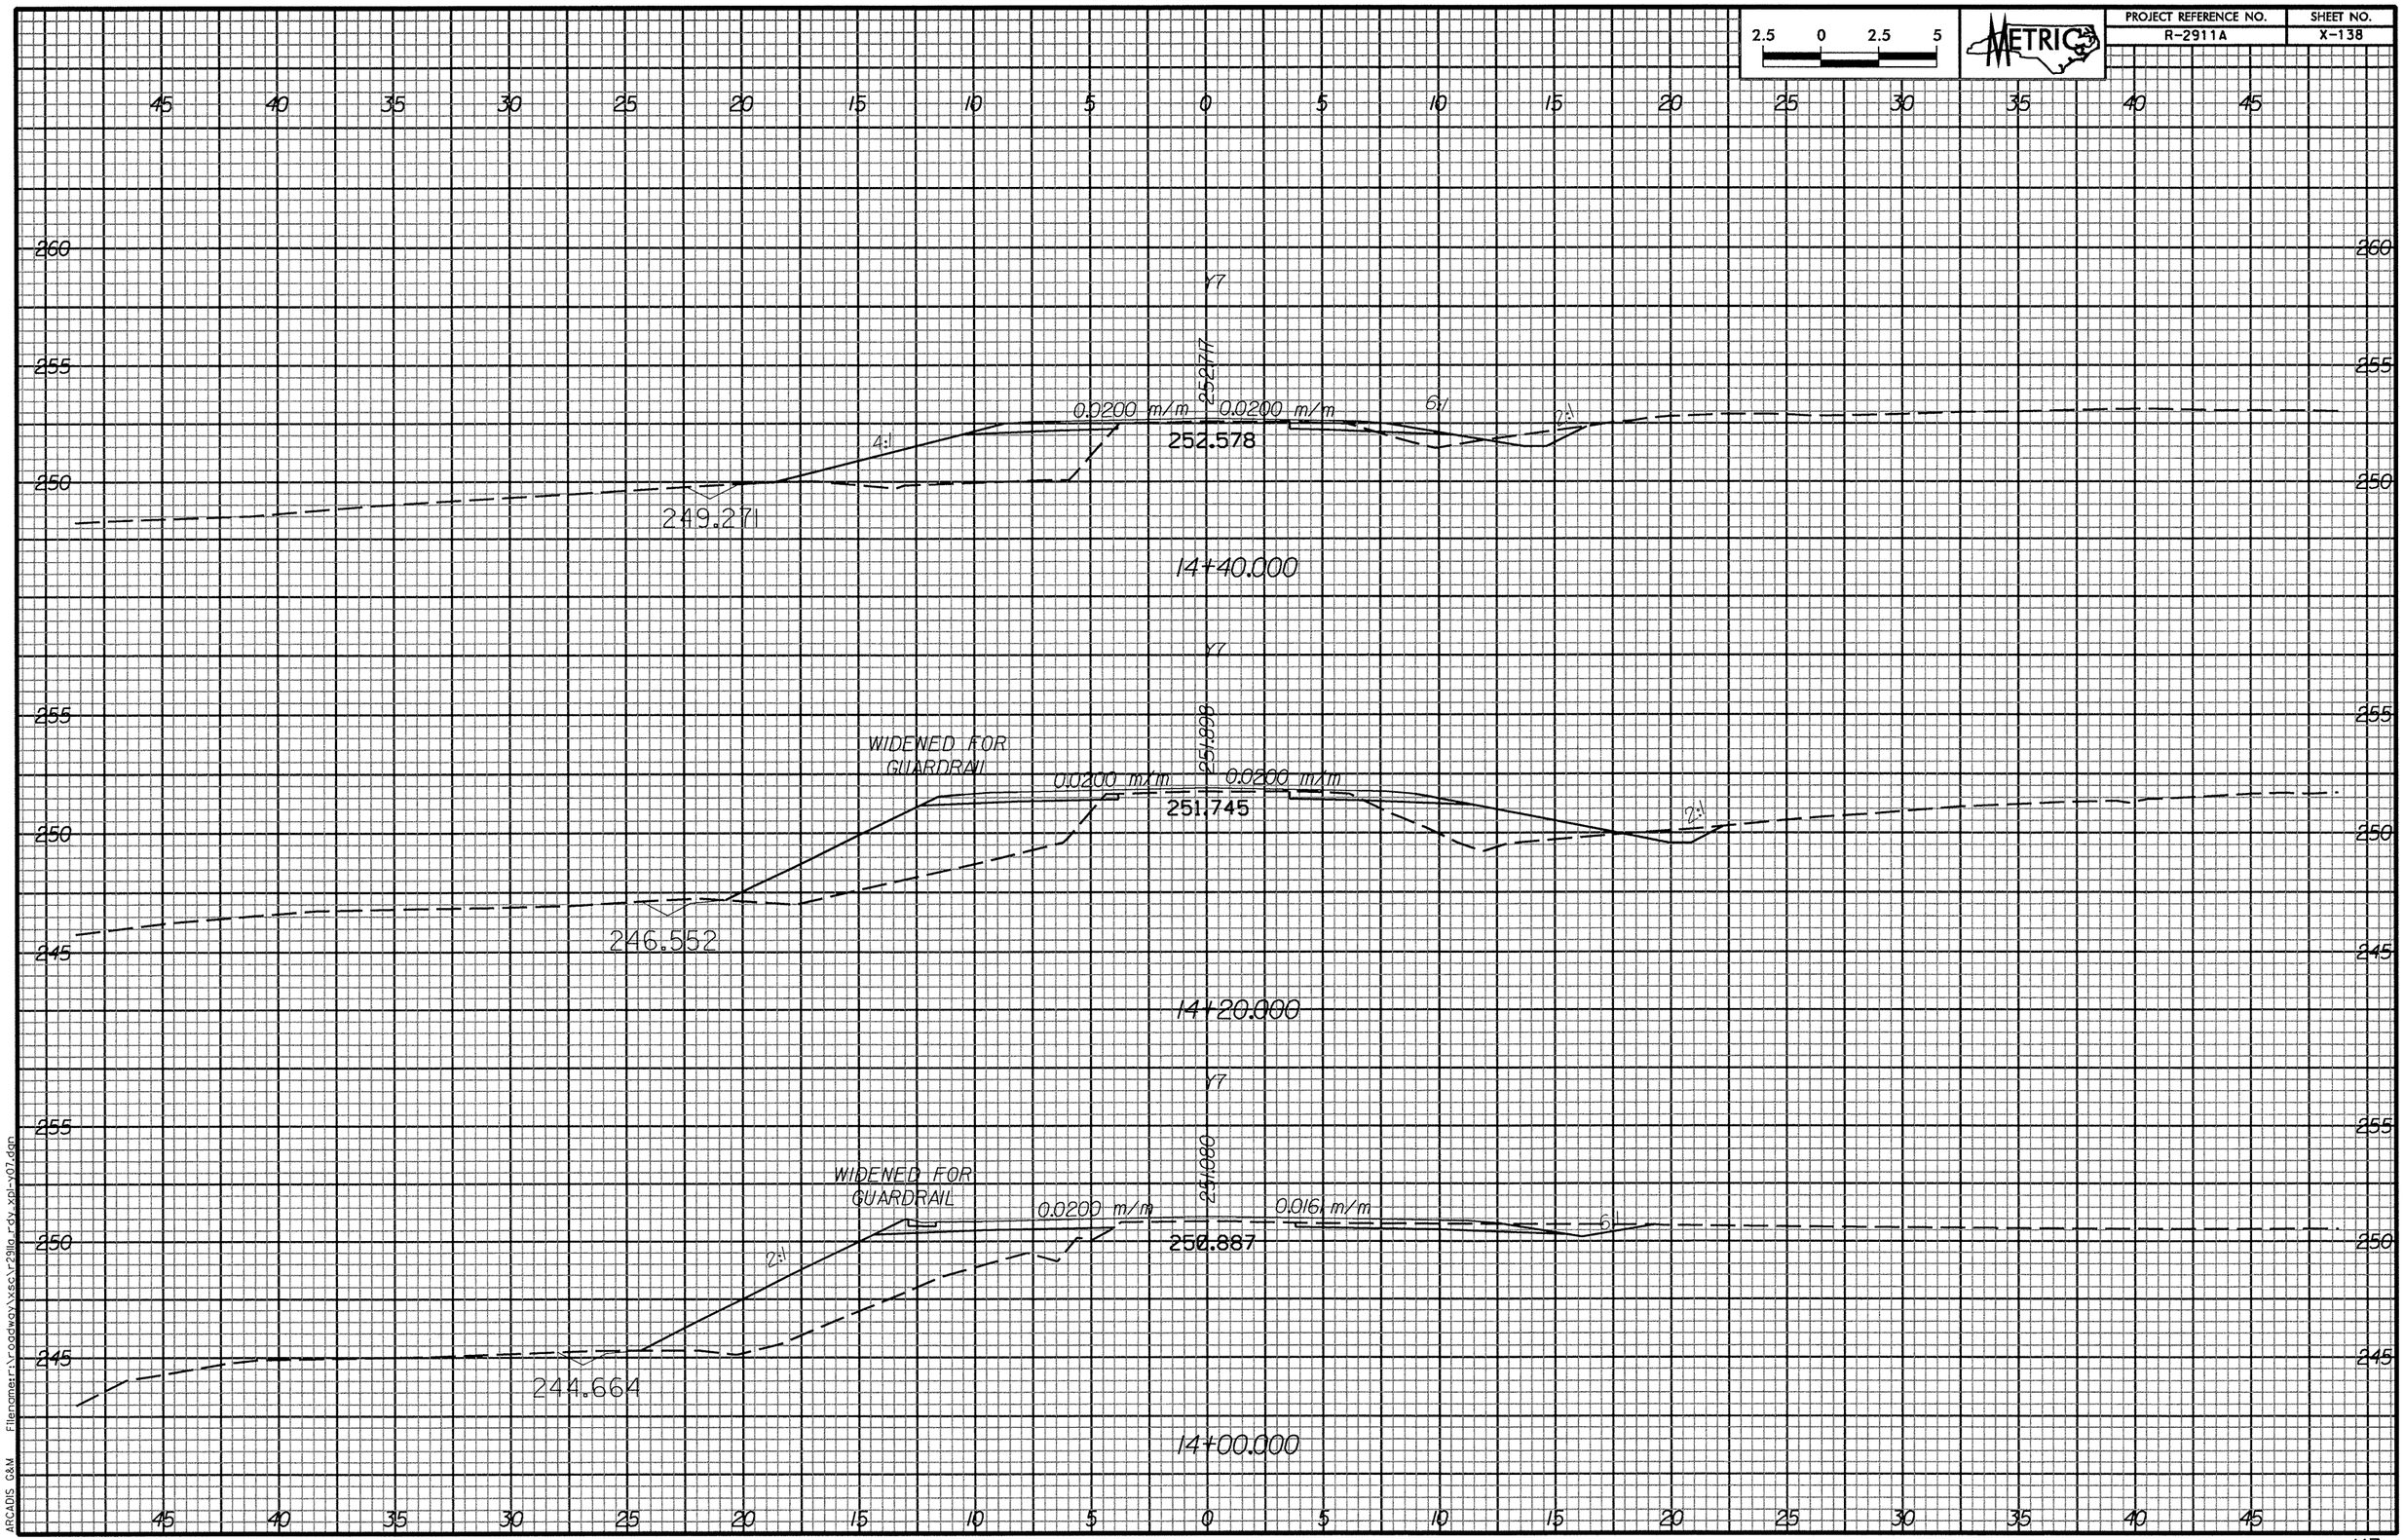


ARCADIS G&M Filename:r:\roadway\xsec\r2911a_rdy_xpl-y07.dgn

Date:3/11/2004 Time: 10:12:52 PM