PROJECT REFERENCE NO.	SHEET NO.
R-2911A	X-133

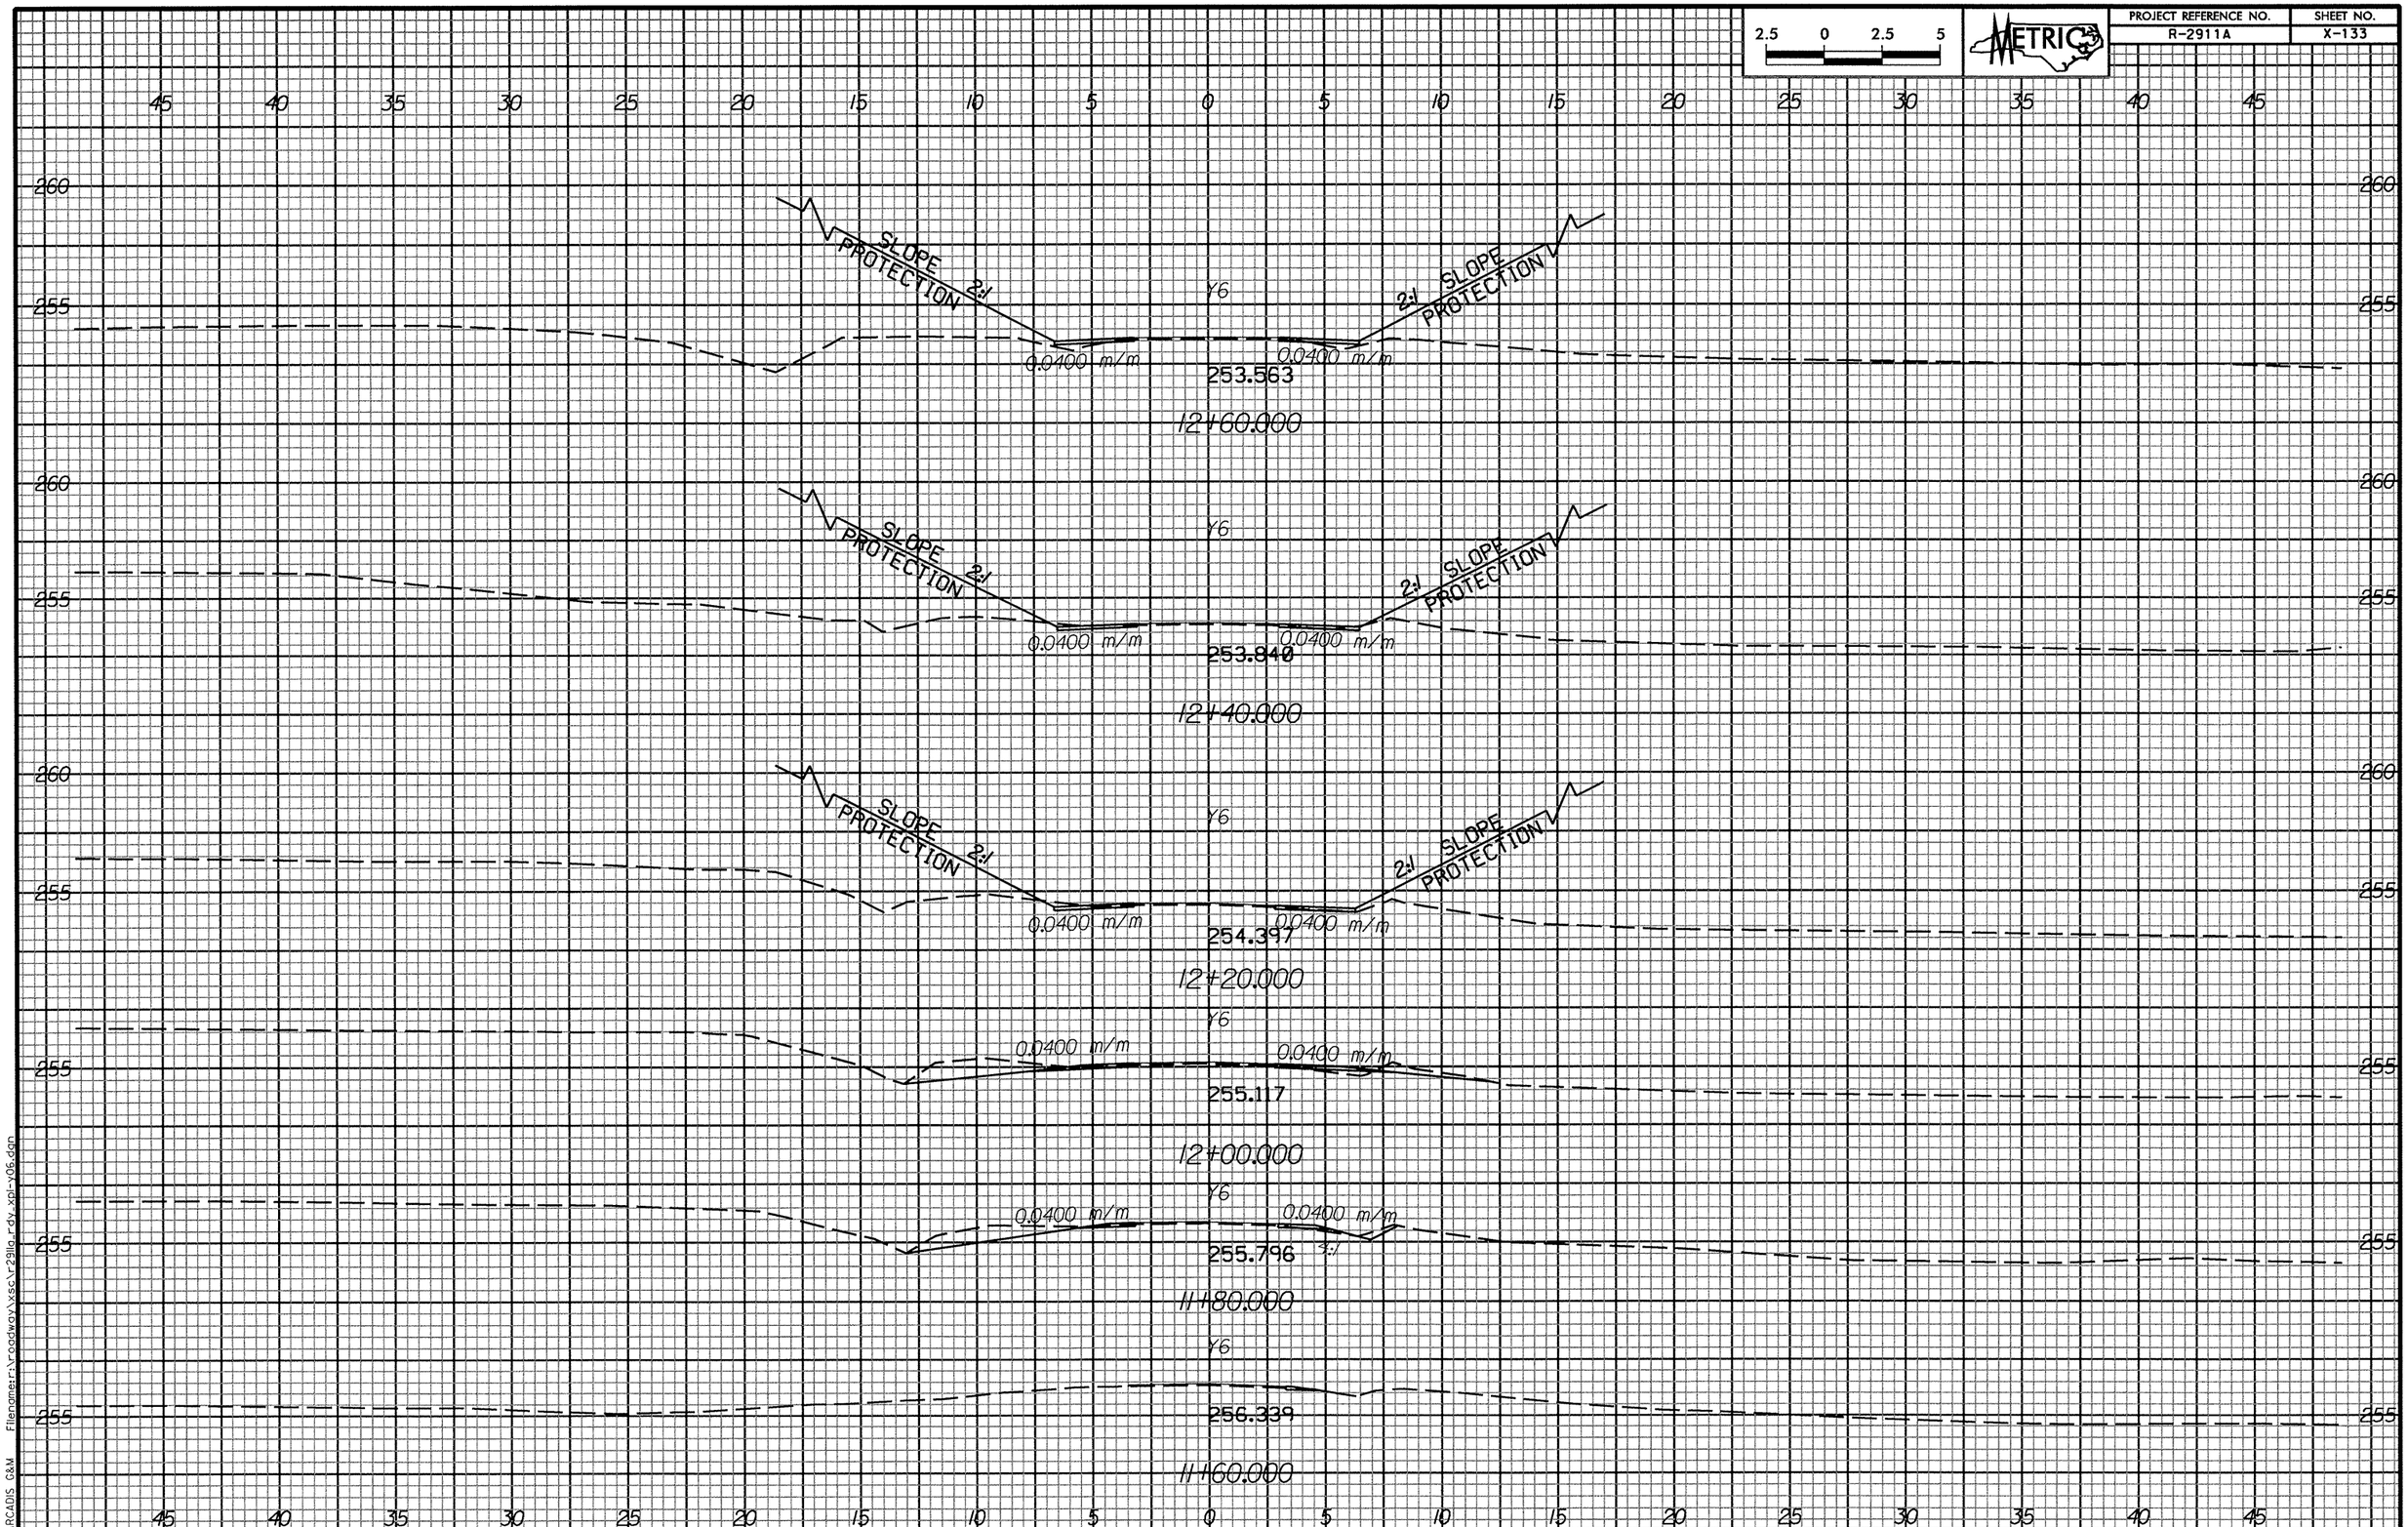

ARCADIS G&M Filename:r:\roadway\xsc\r2911a_rdy_xpl-y06.dgn

Date: 3/11/2004 Time: 10:12:51PM