PROJECT REFERENCE NO.	SHEET NO.
R-2911A	X-126

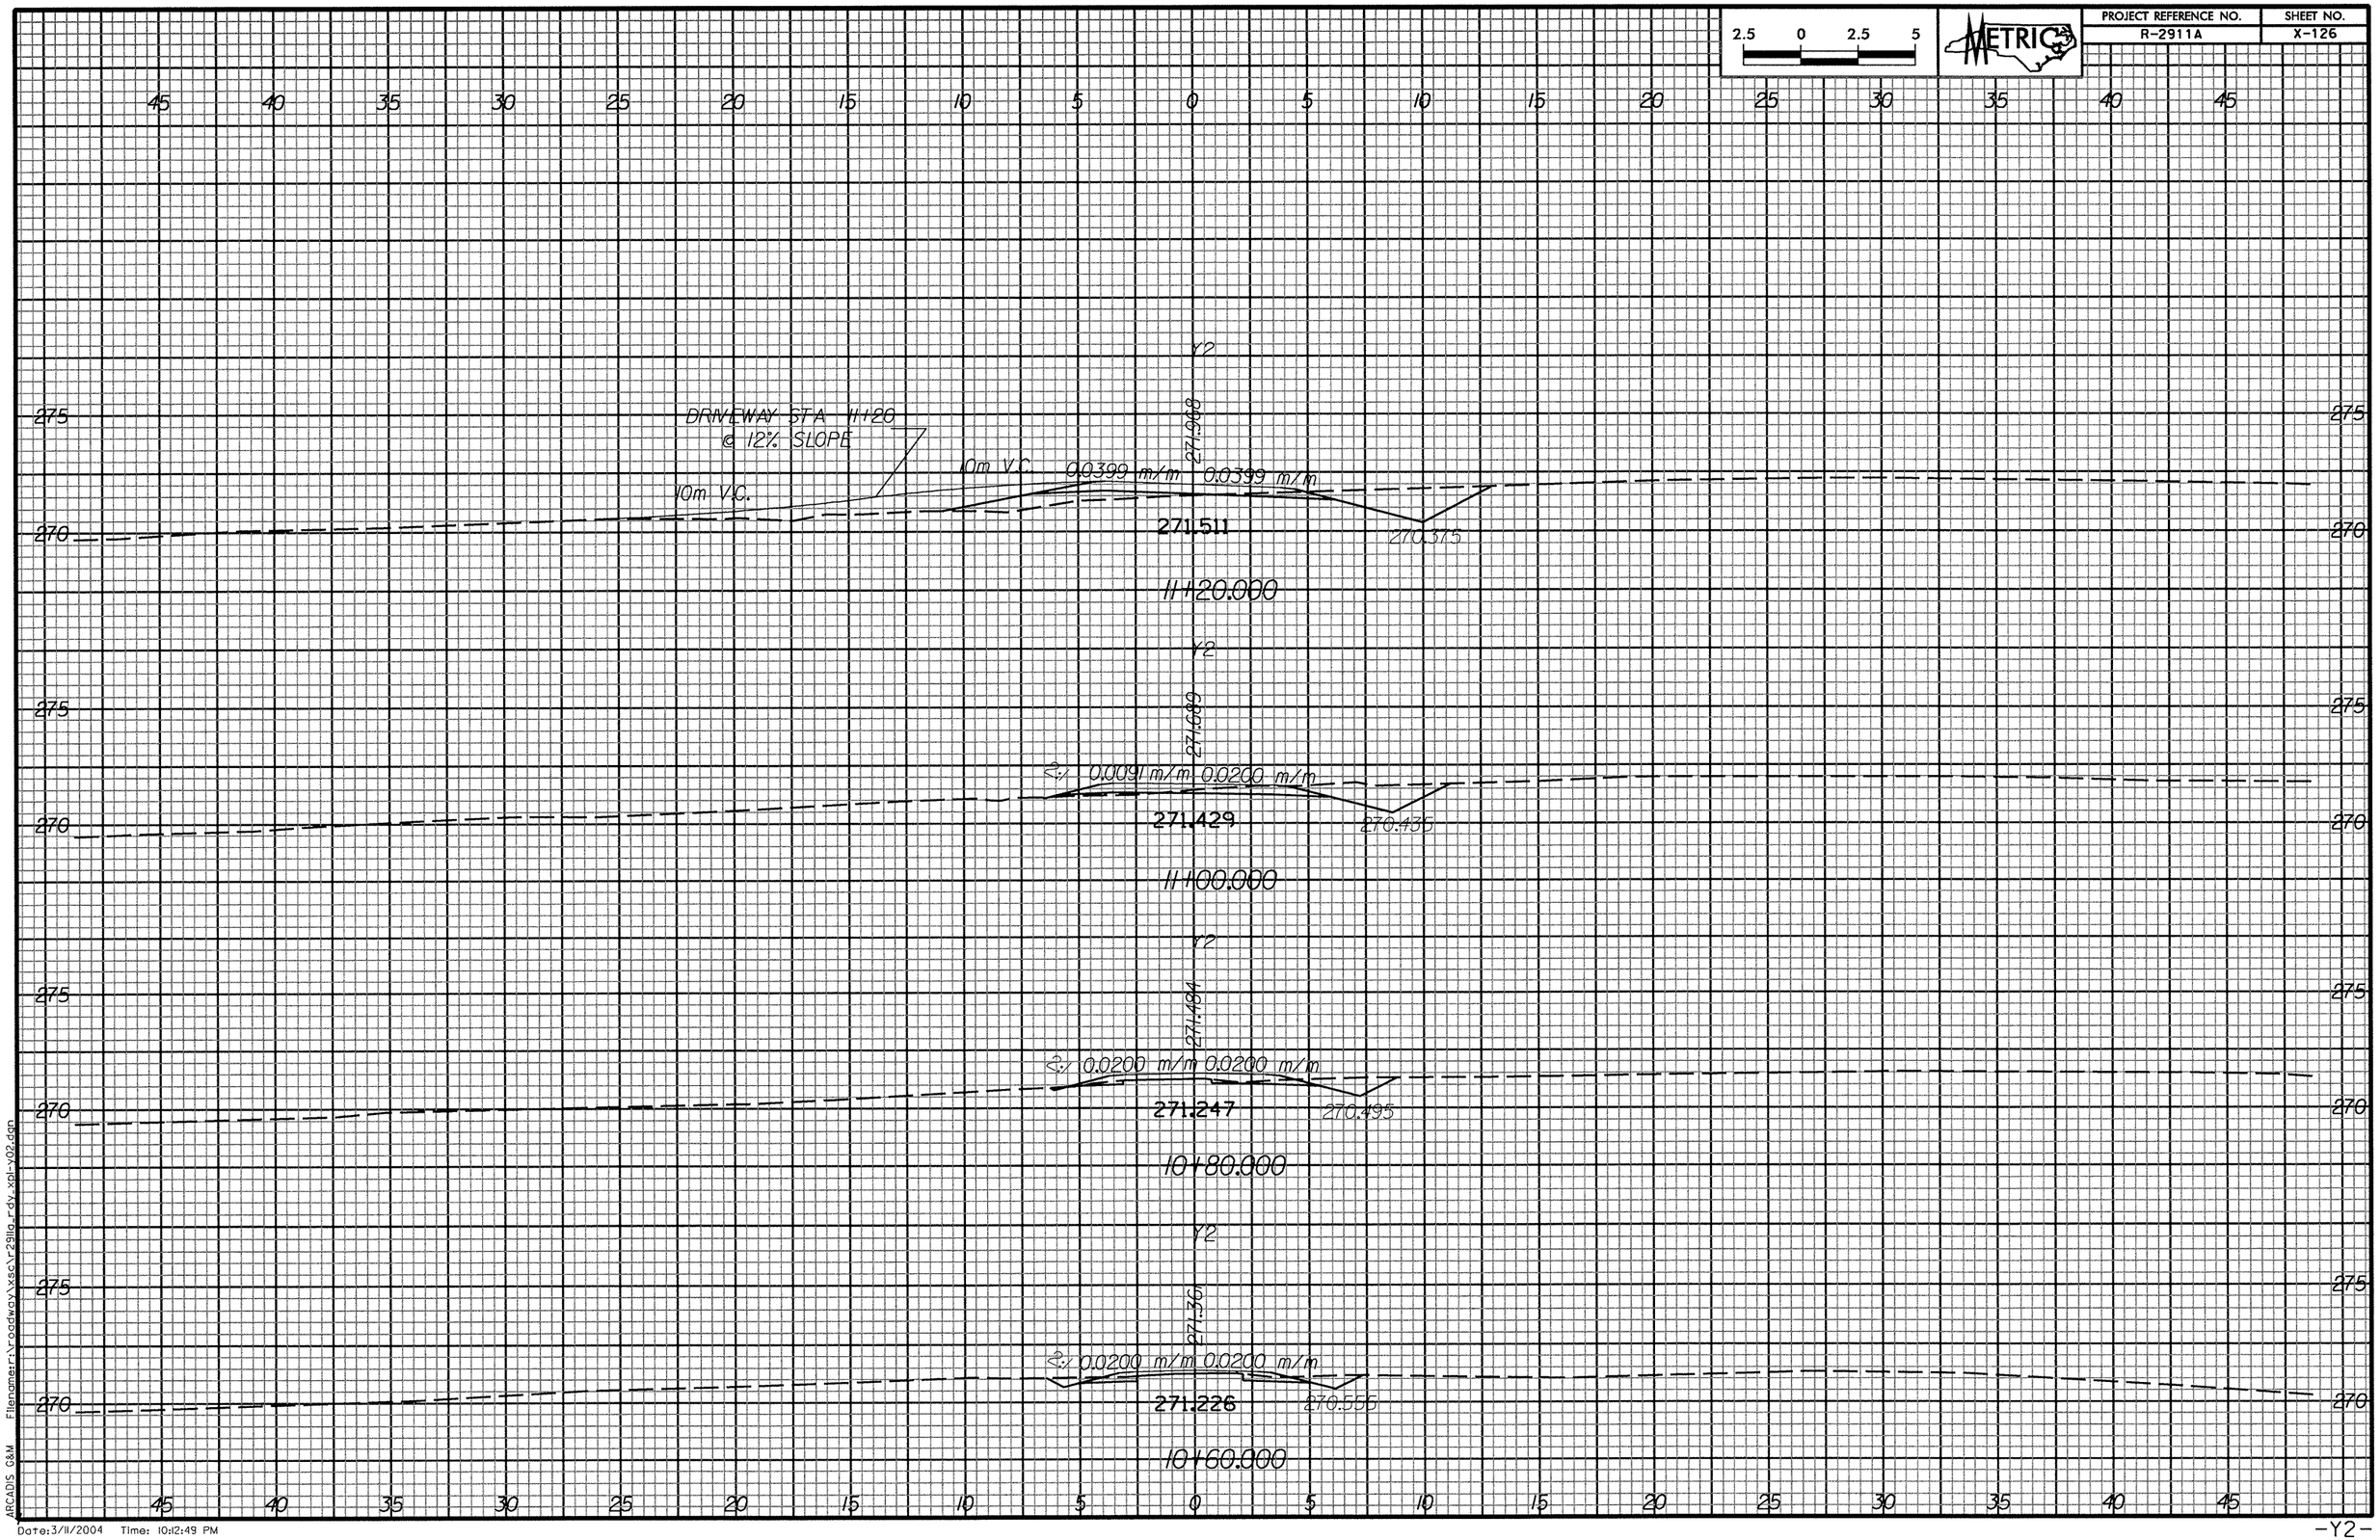

Filename: r:\roadway\xsc\r2911a_rdy_xsl-y02.dgn
ARCADIS G&M
Date: 3/11/2004 Time: 10:12:49 PM