PROJECT REFERENCE NO.	SHEET NO.
R-2911A	X-123

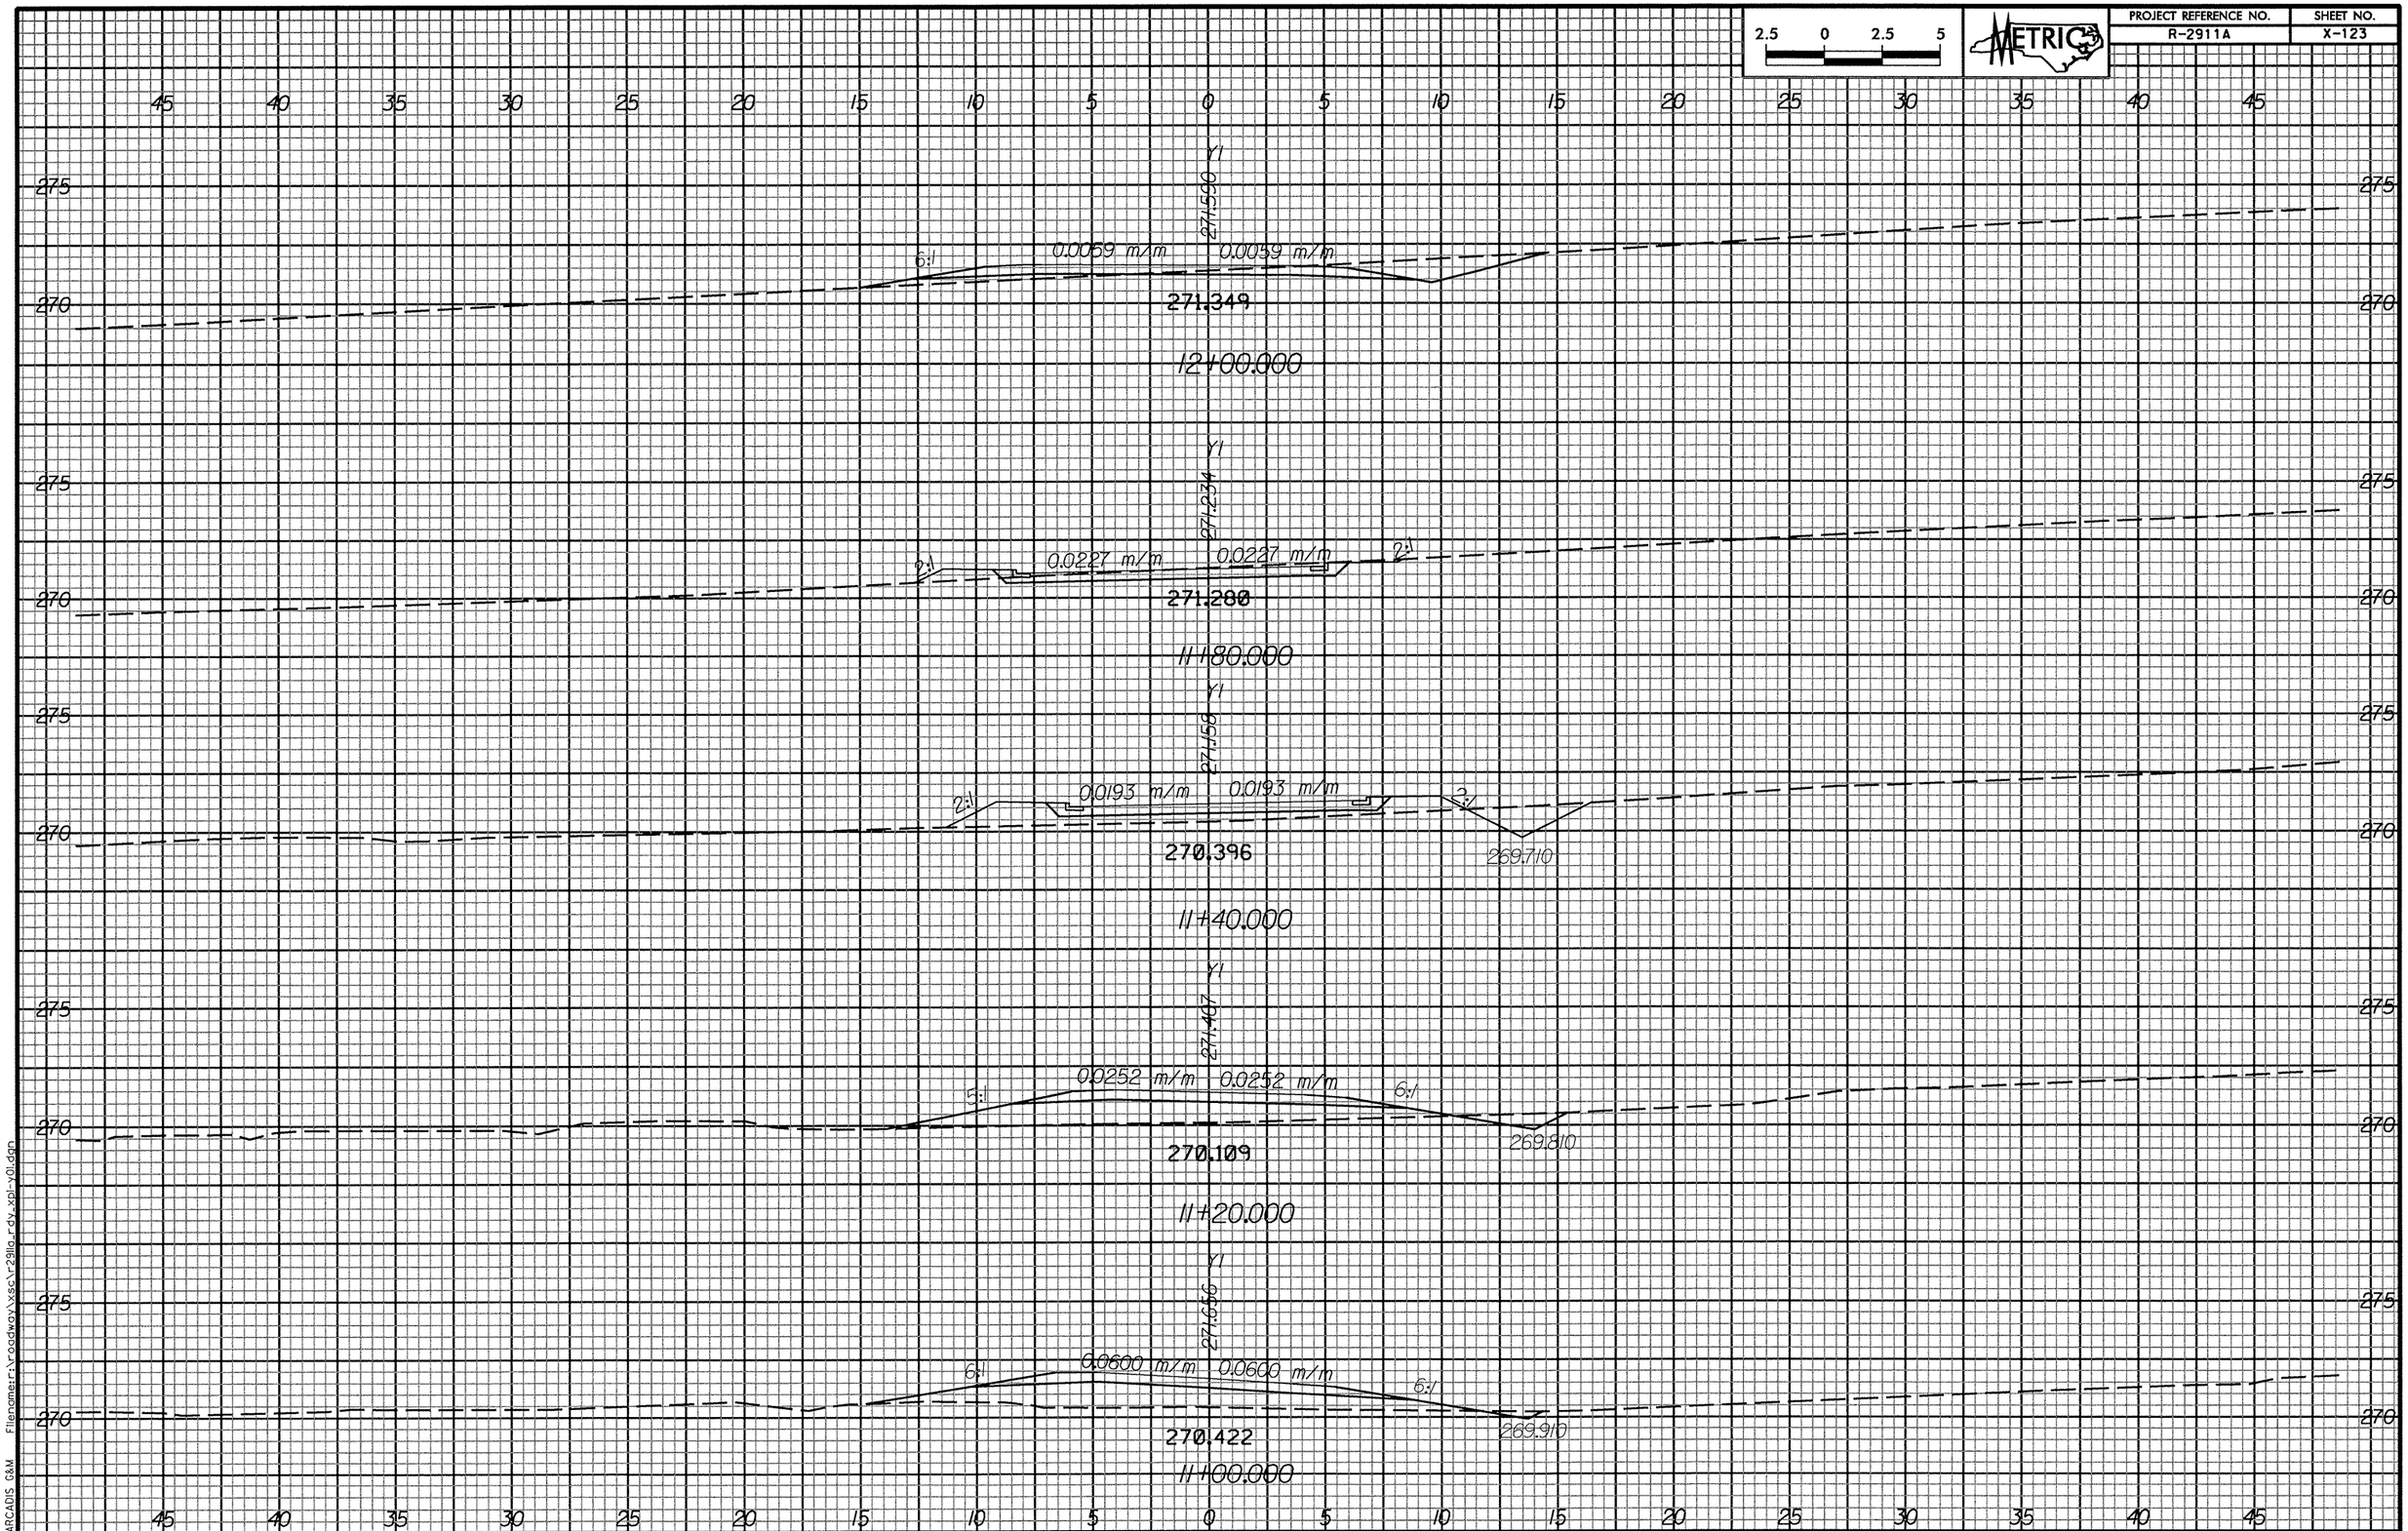

Filename=r:\roadway\xsc\r2911a_rdy_xpl_y01.dgn

ARCADIS G&M

Date: 3/11/2004 Time: 10:12:48 PM