PROJECT REFERENCE NO.	SHEET NO.
R-2911A	X-112

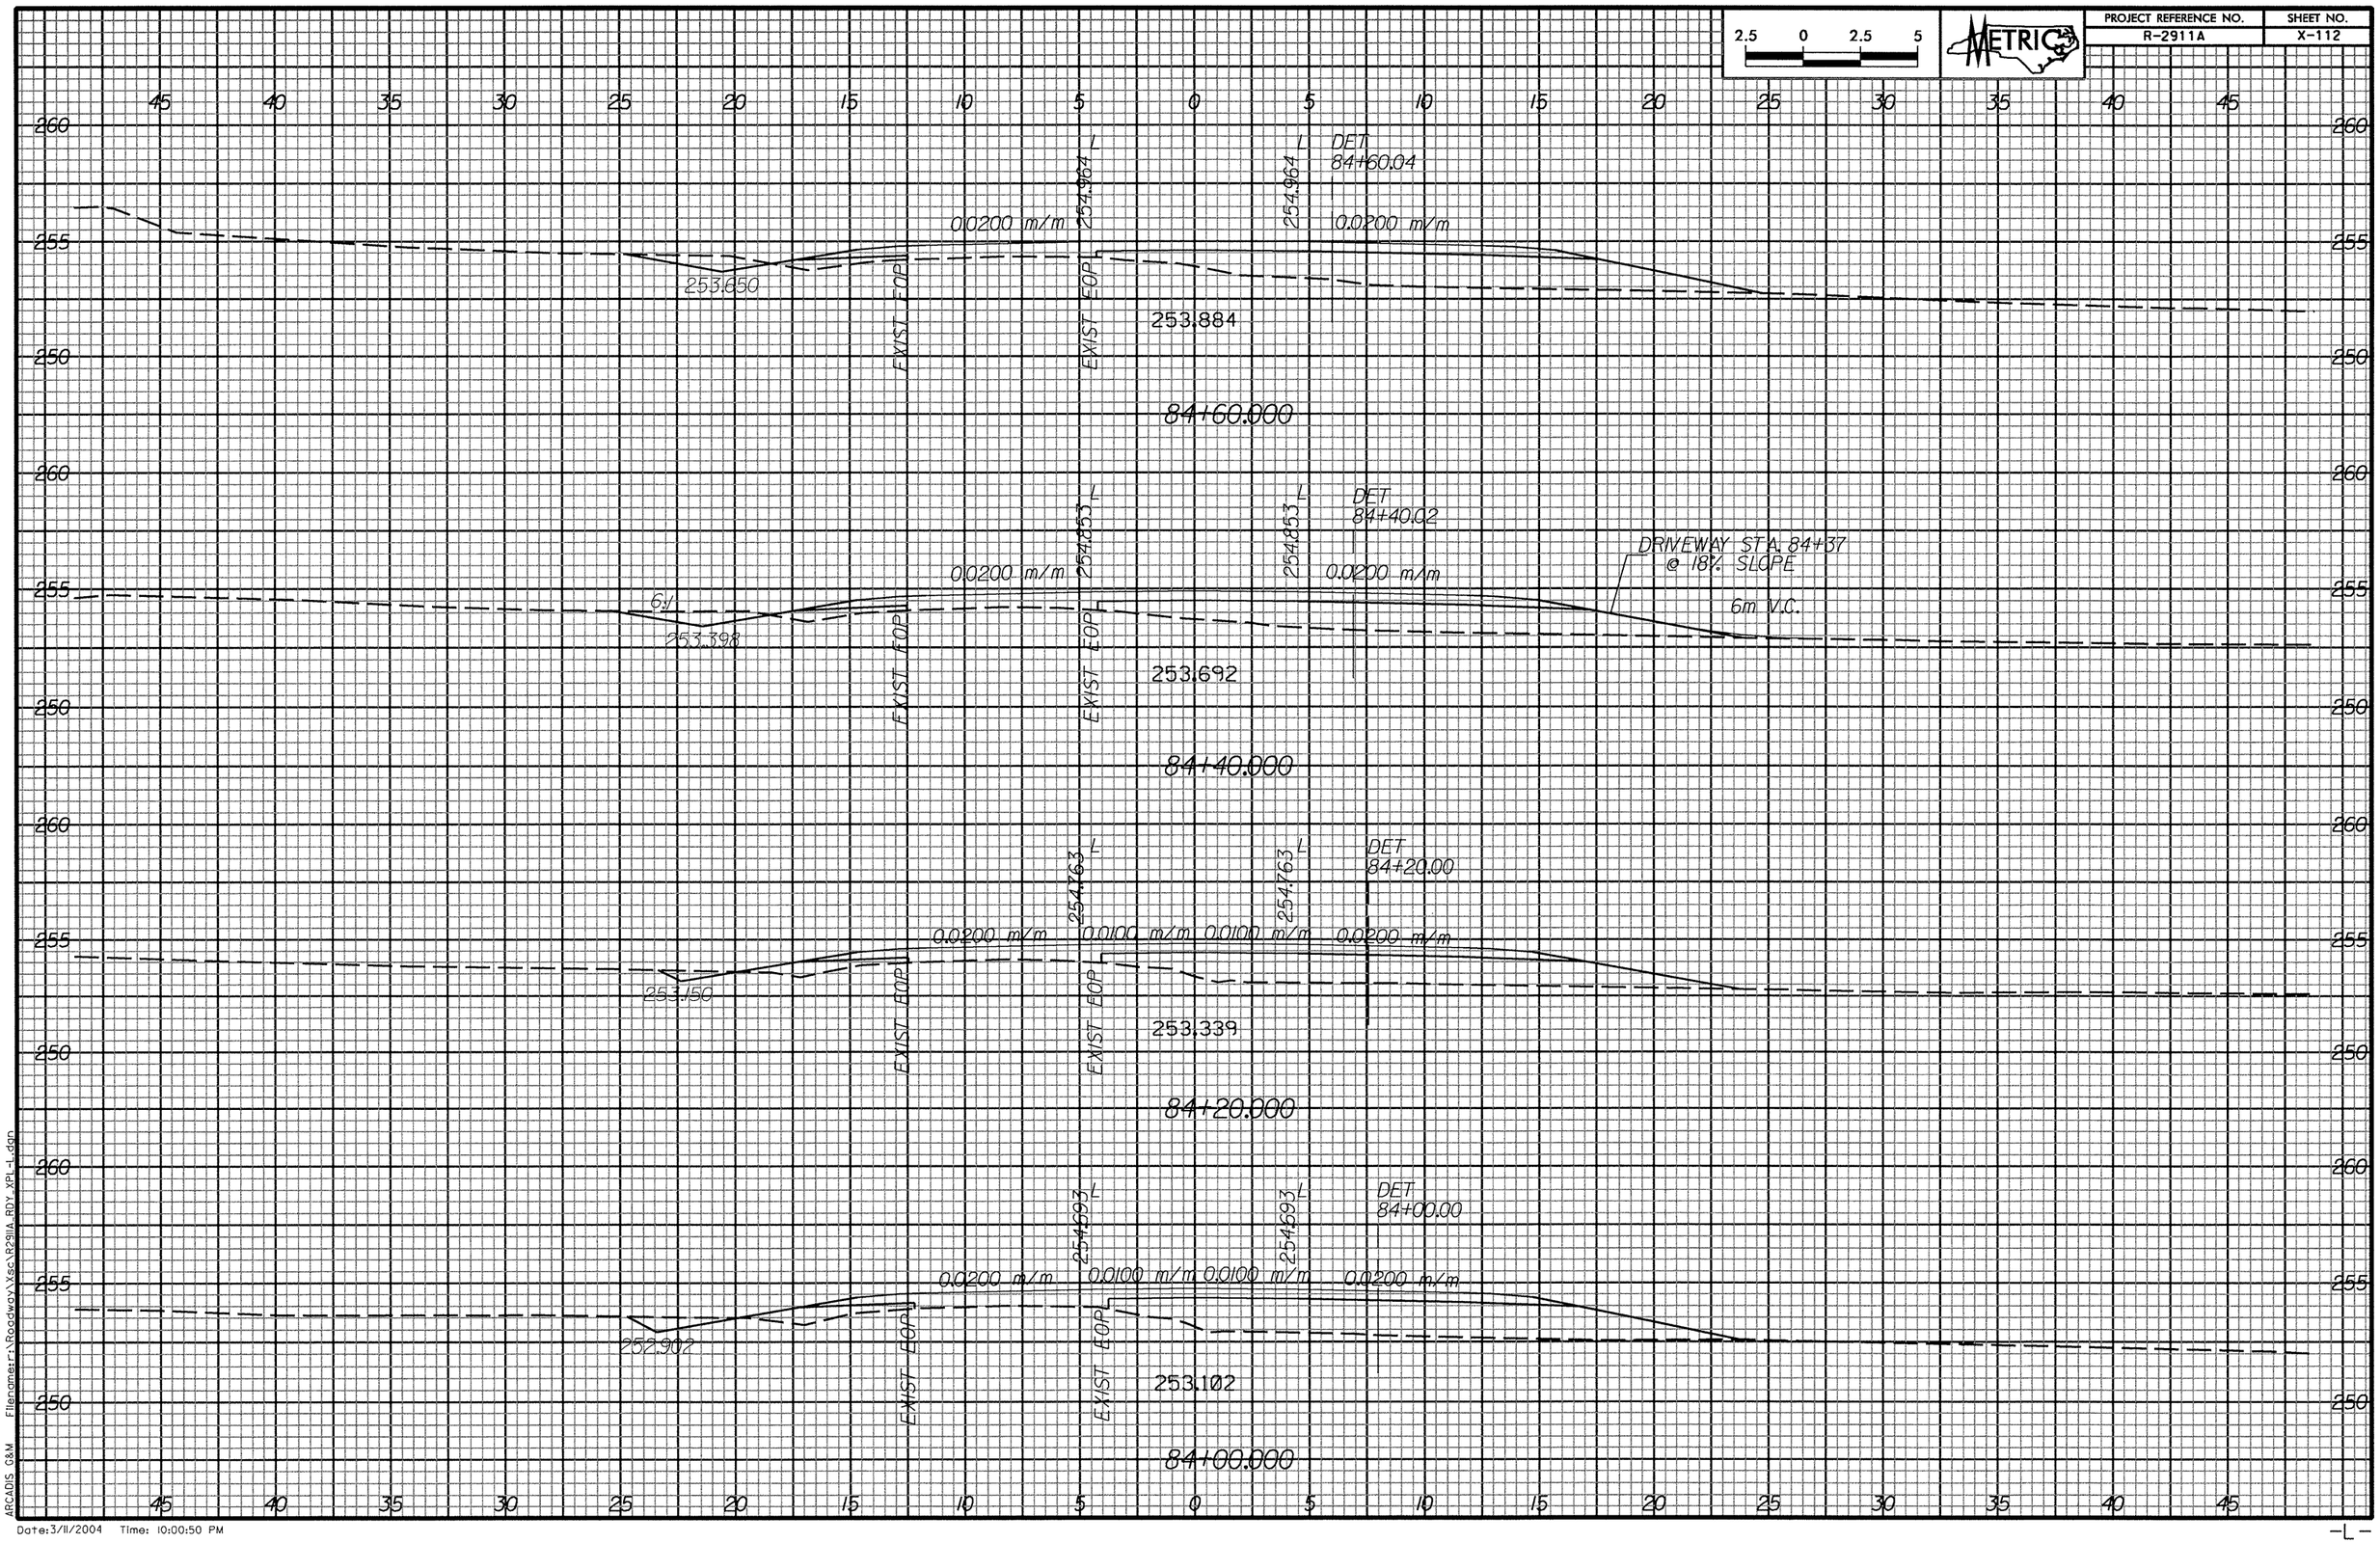

ARCADIS G&M Filename:r:\Roadway\Xsc\R2911A_RDY_XPL_L.dgn

Date:3/11/2004 Time: 10:00:50 PM

-L-