PROJECT REFERENCE NO.	SHEET NO.
R-2911A	X-89

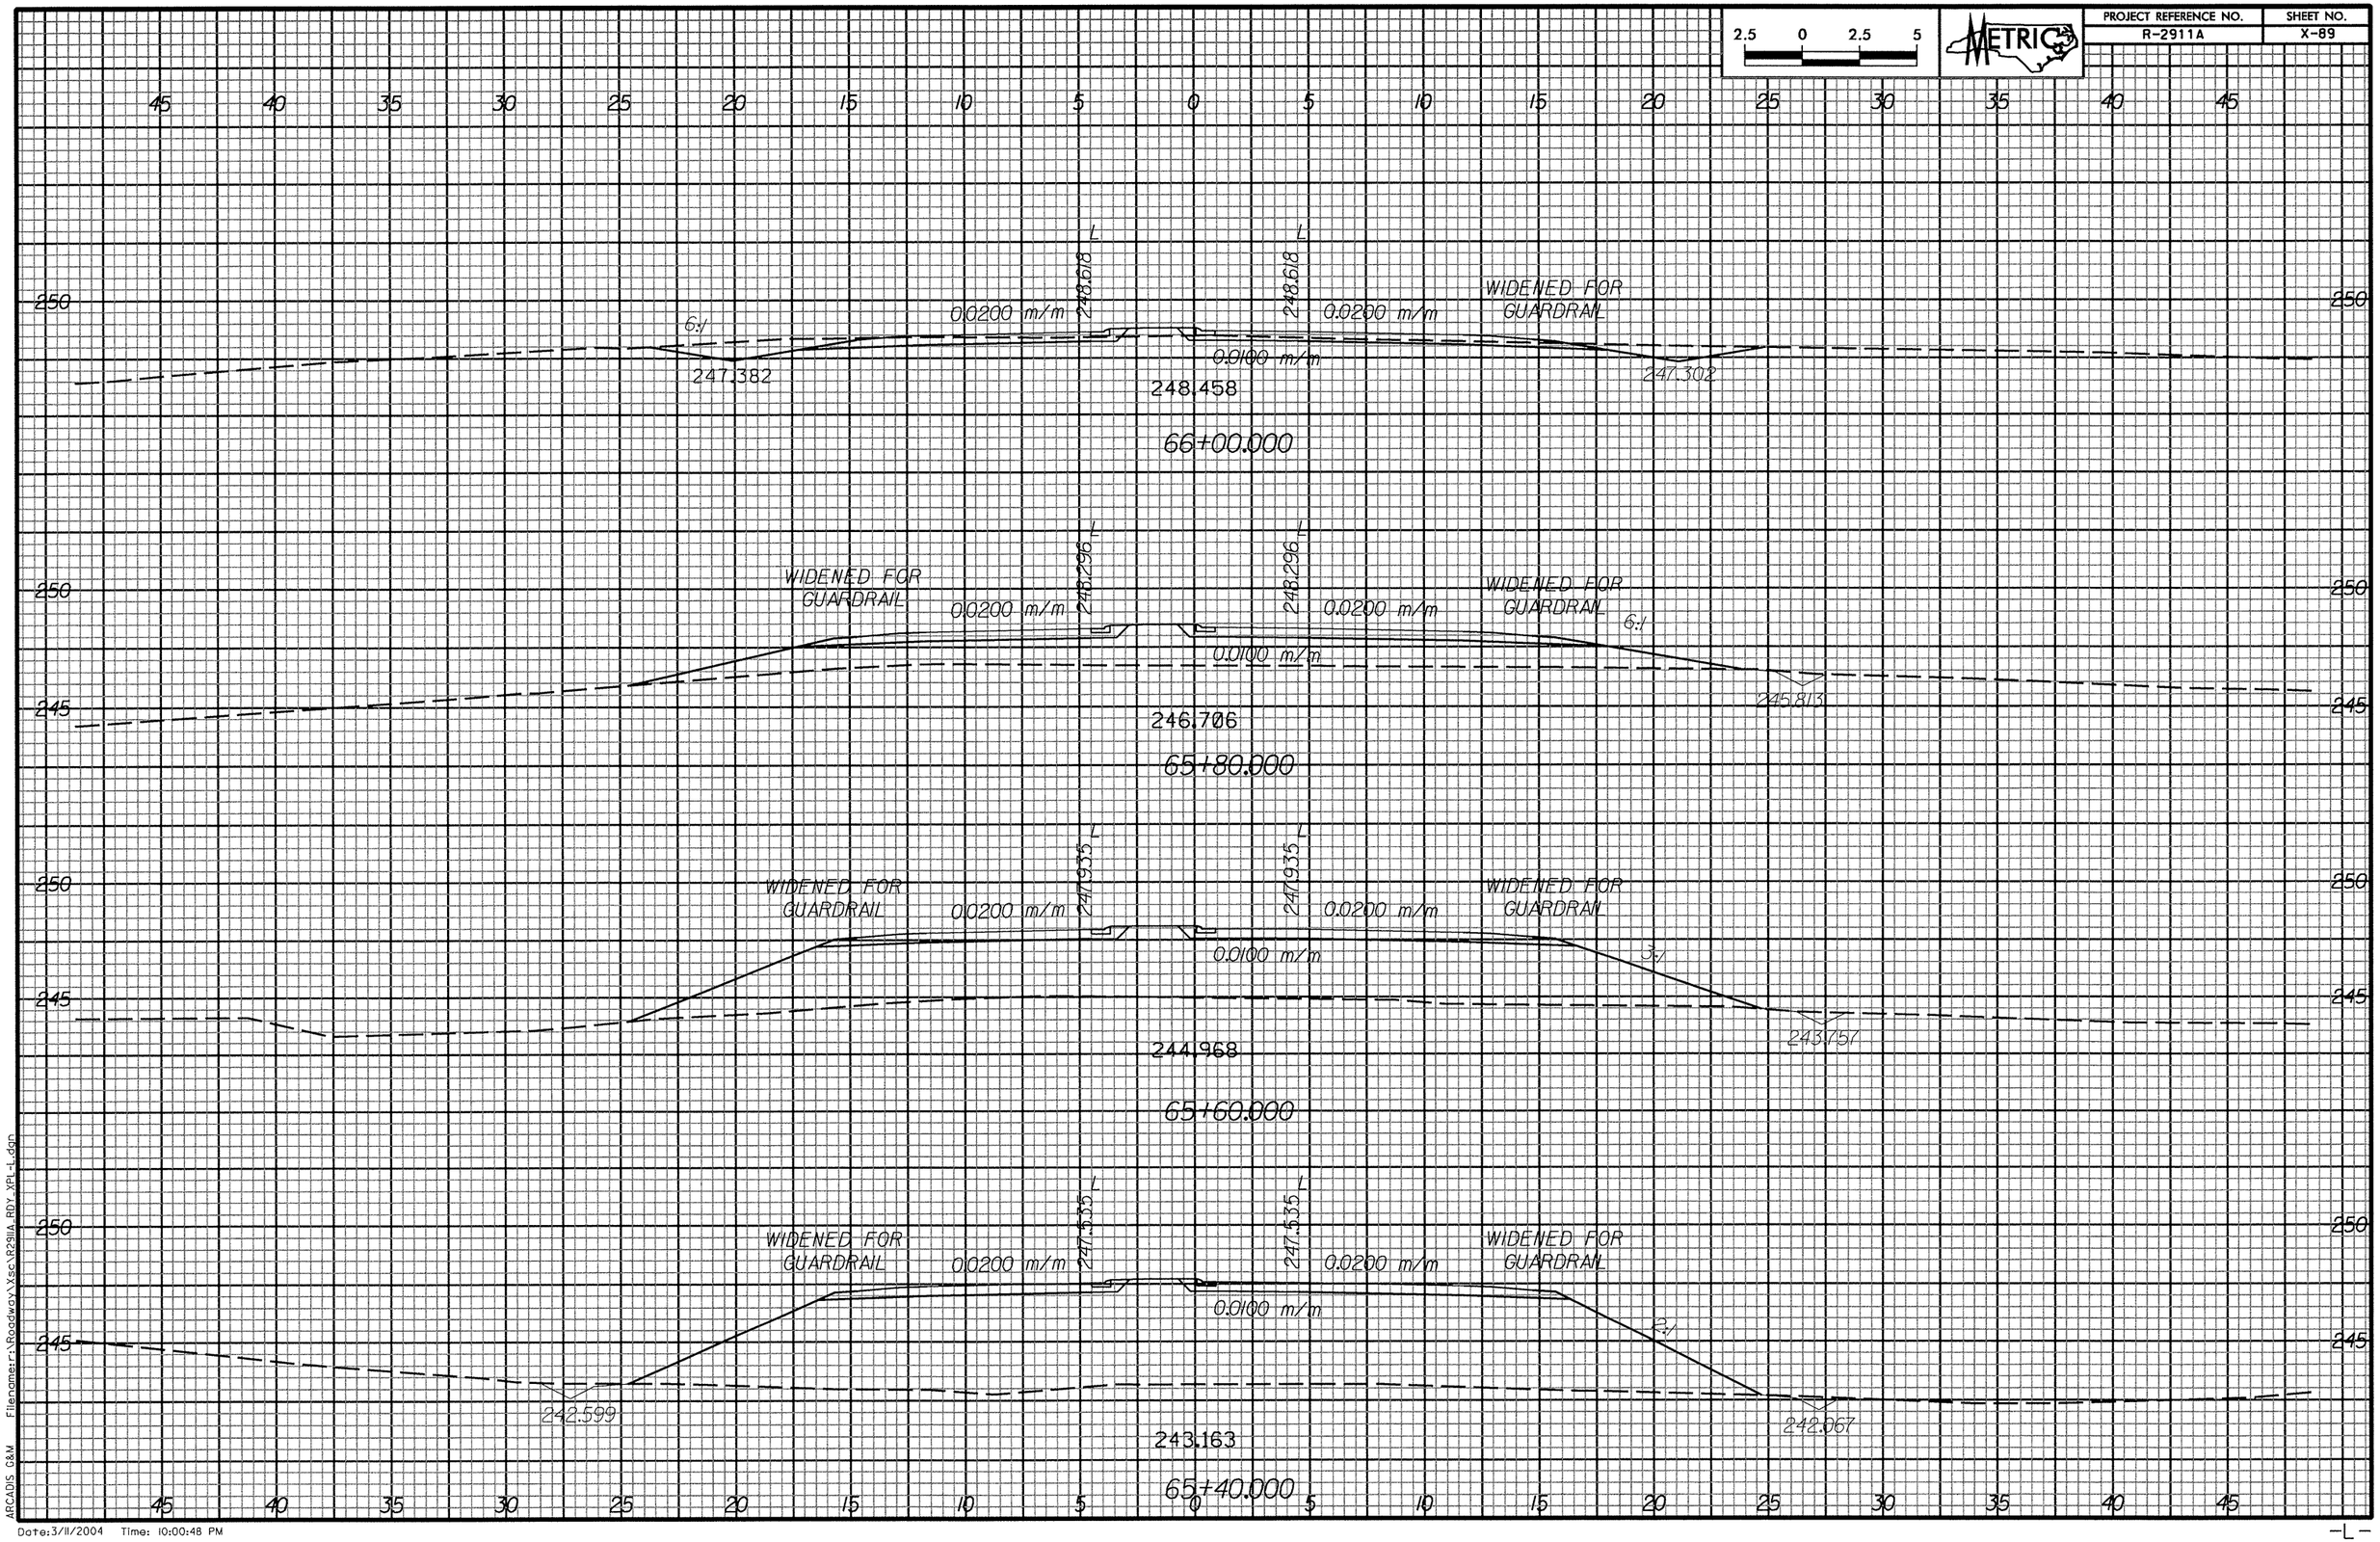

ARCADIS G&M Filename:r:\Roadway\Xsec\R2911A_RDY_XPL-L.dgn

Date:3/11/2004 Time: 10:00:48 PM

-L-