PROJECT REFERENCE NO.	SHEET NO.
R-2911A	X-59

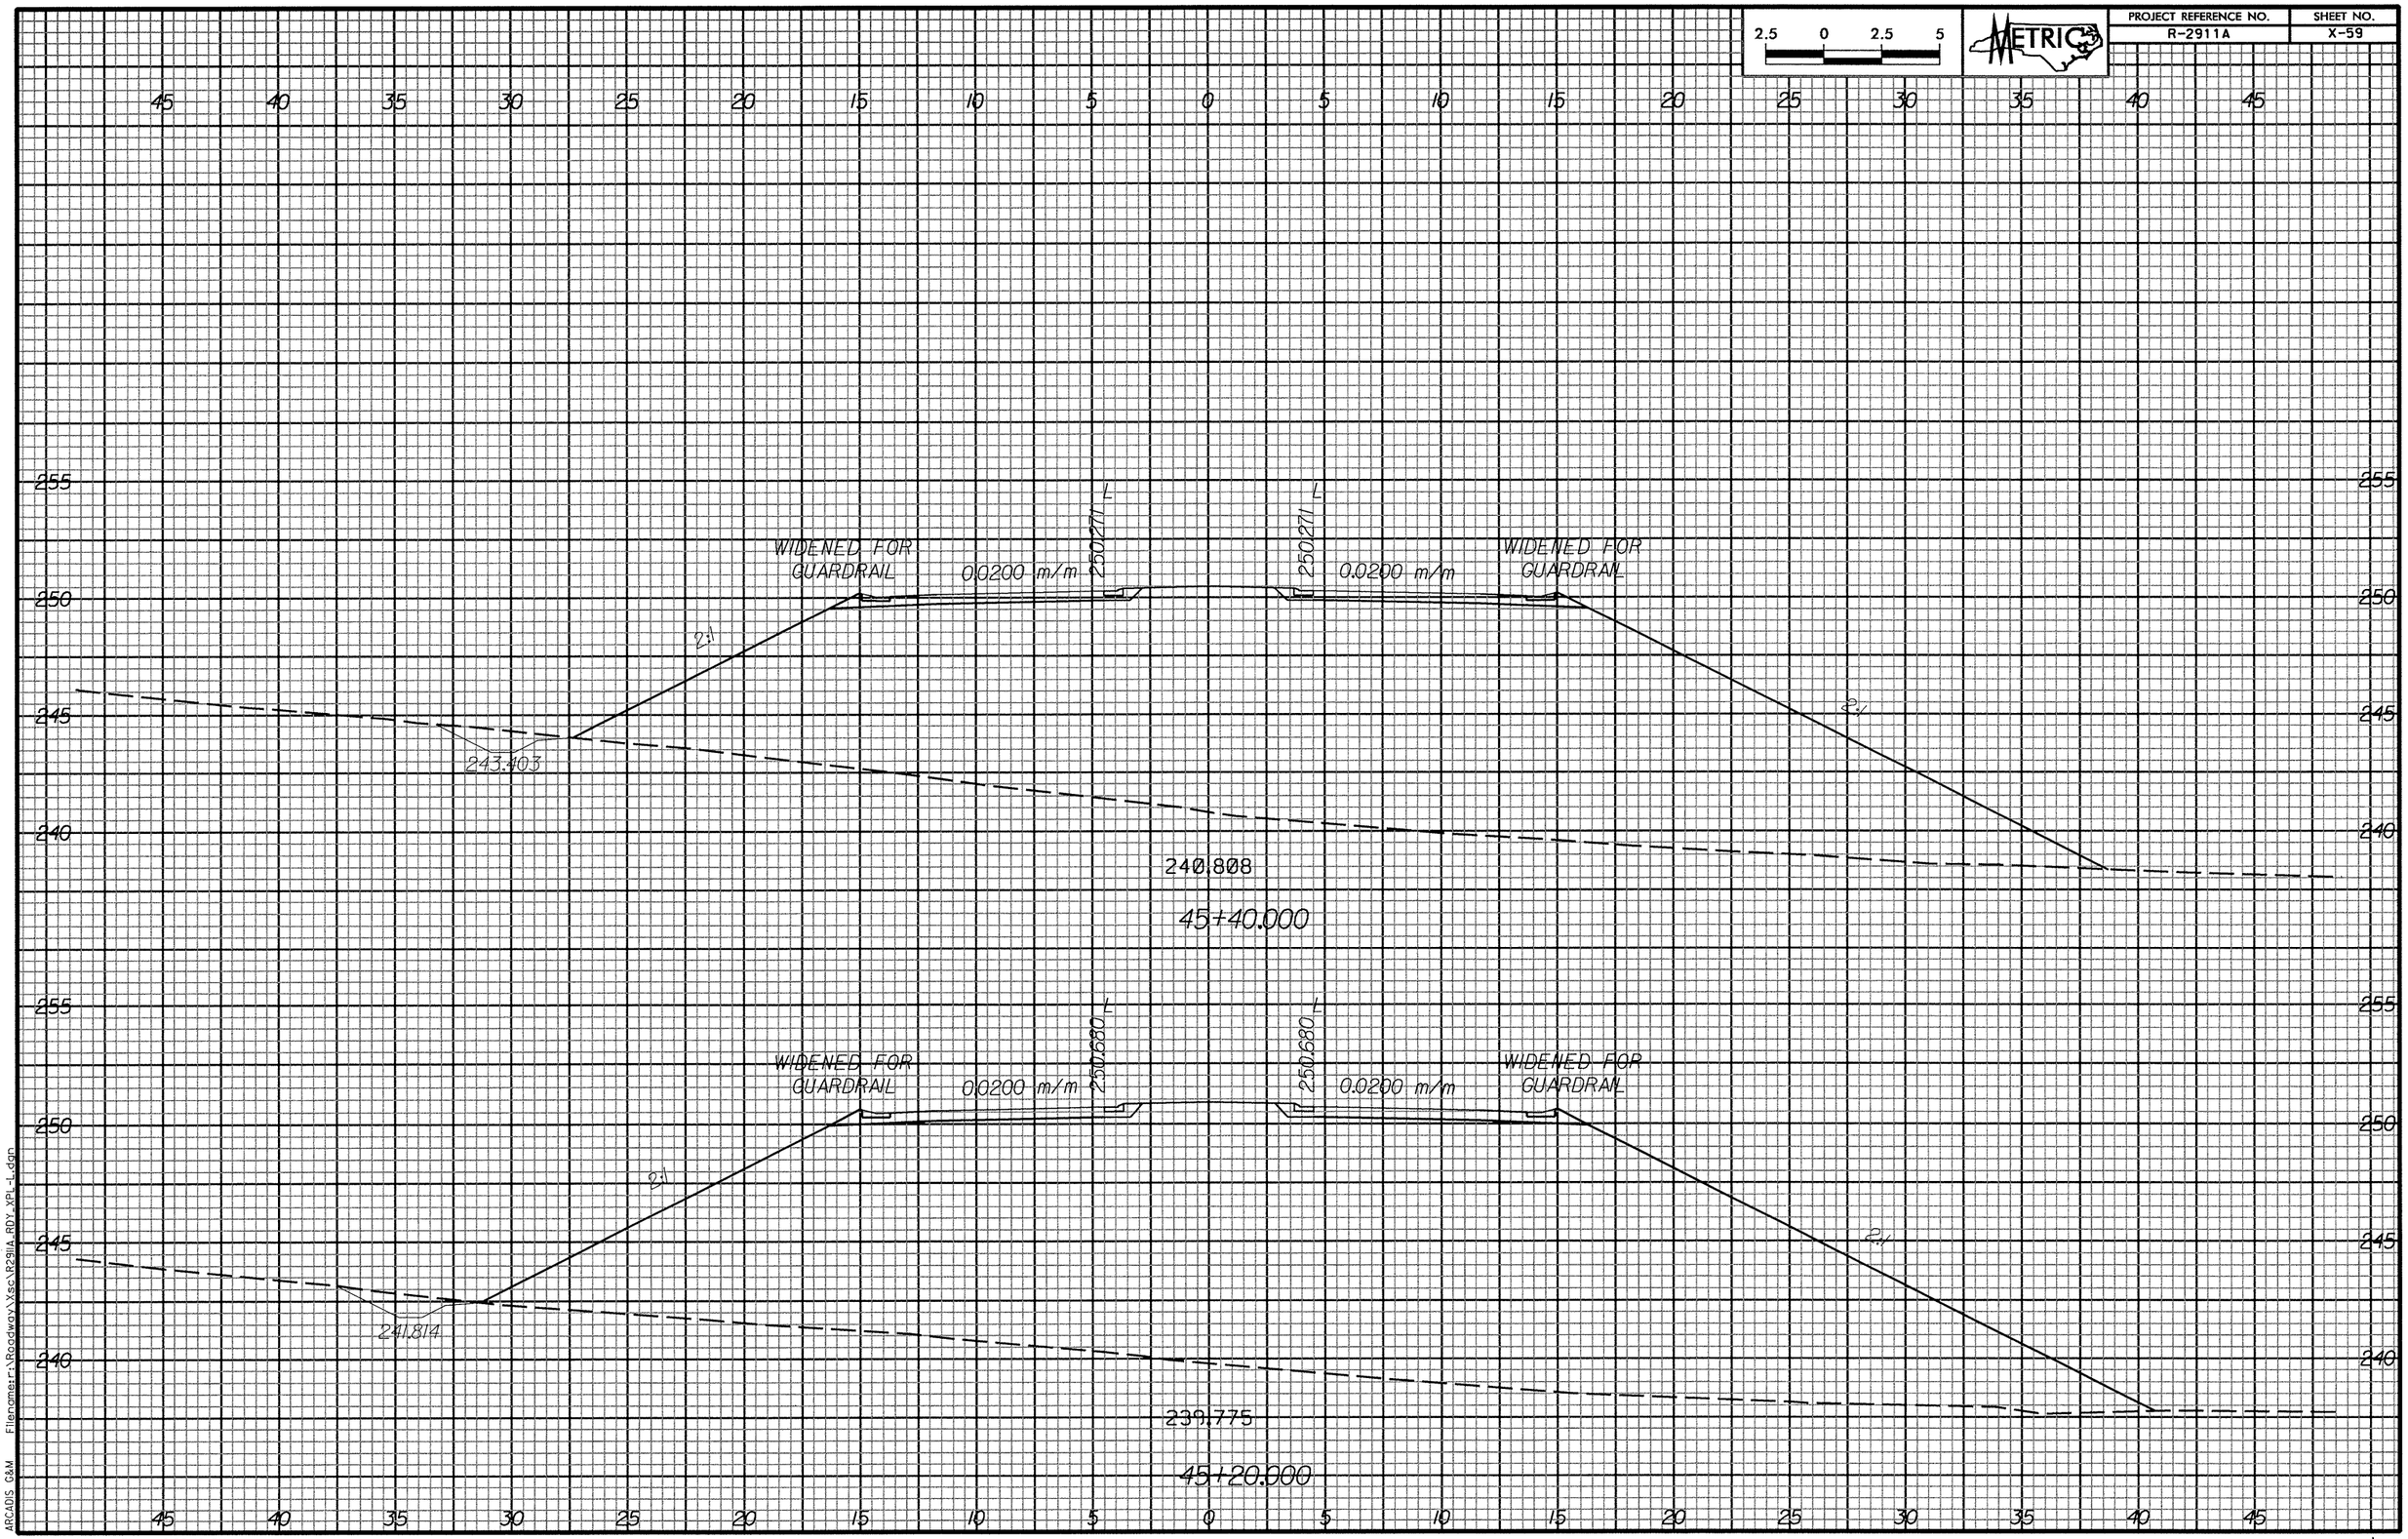

Filename:r:\Roadway\Xsec\R2911A_RDY_XPL_L.dgn

ARCADIS G&M

Date:3/11/2004 Time: 10:00:46 PM

-L-