2.5 0 2.5 5	METRIC	PROJECT REFERENCE NO. R-2911A	SHEET NO. X-58

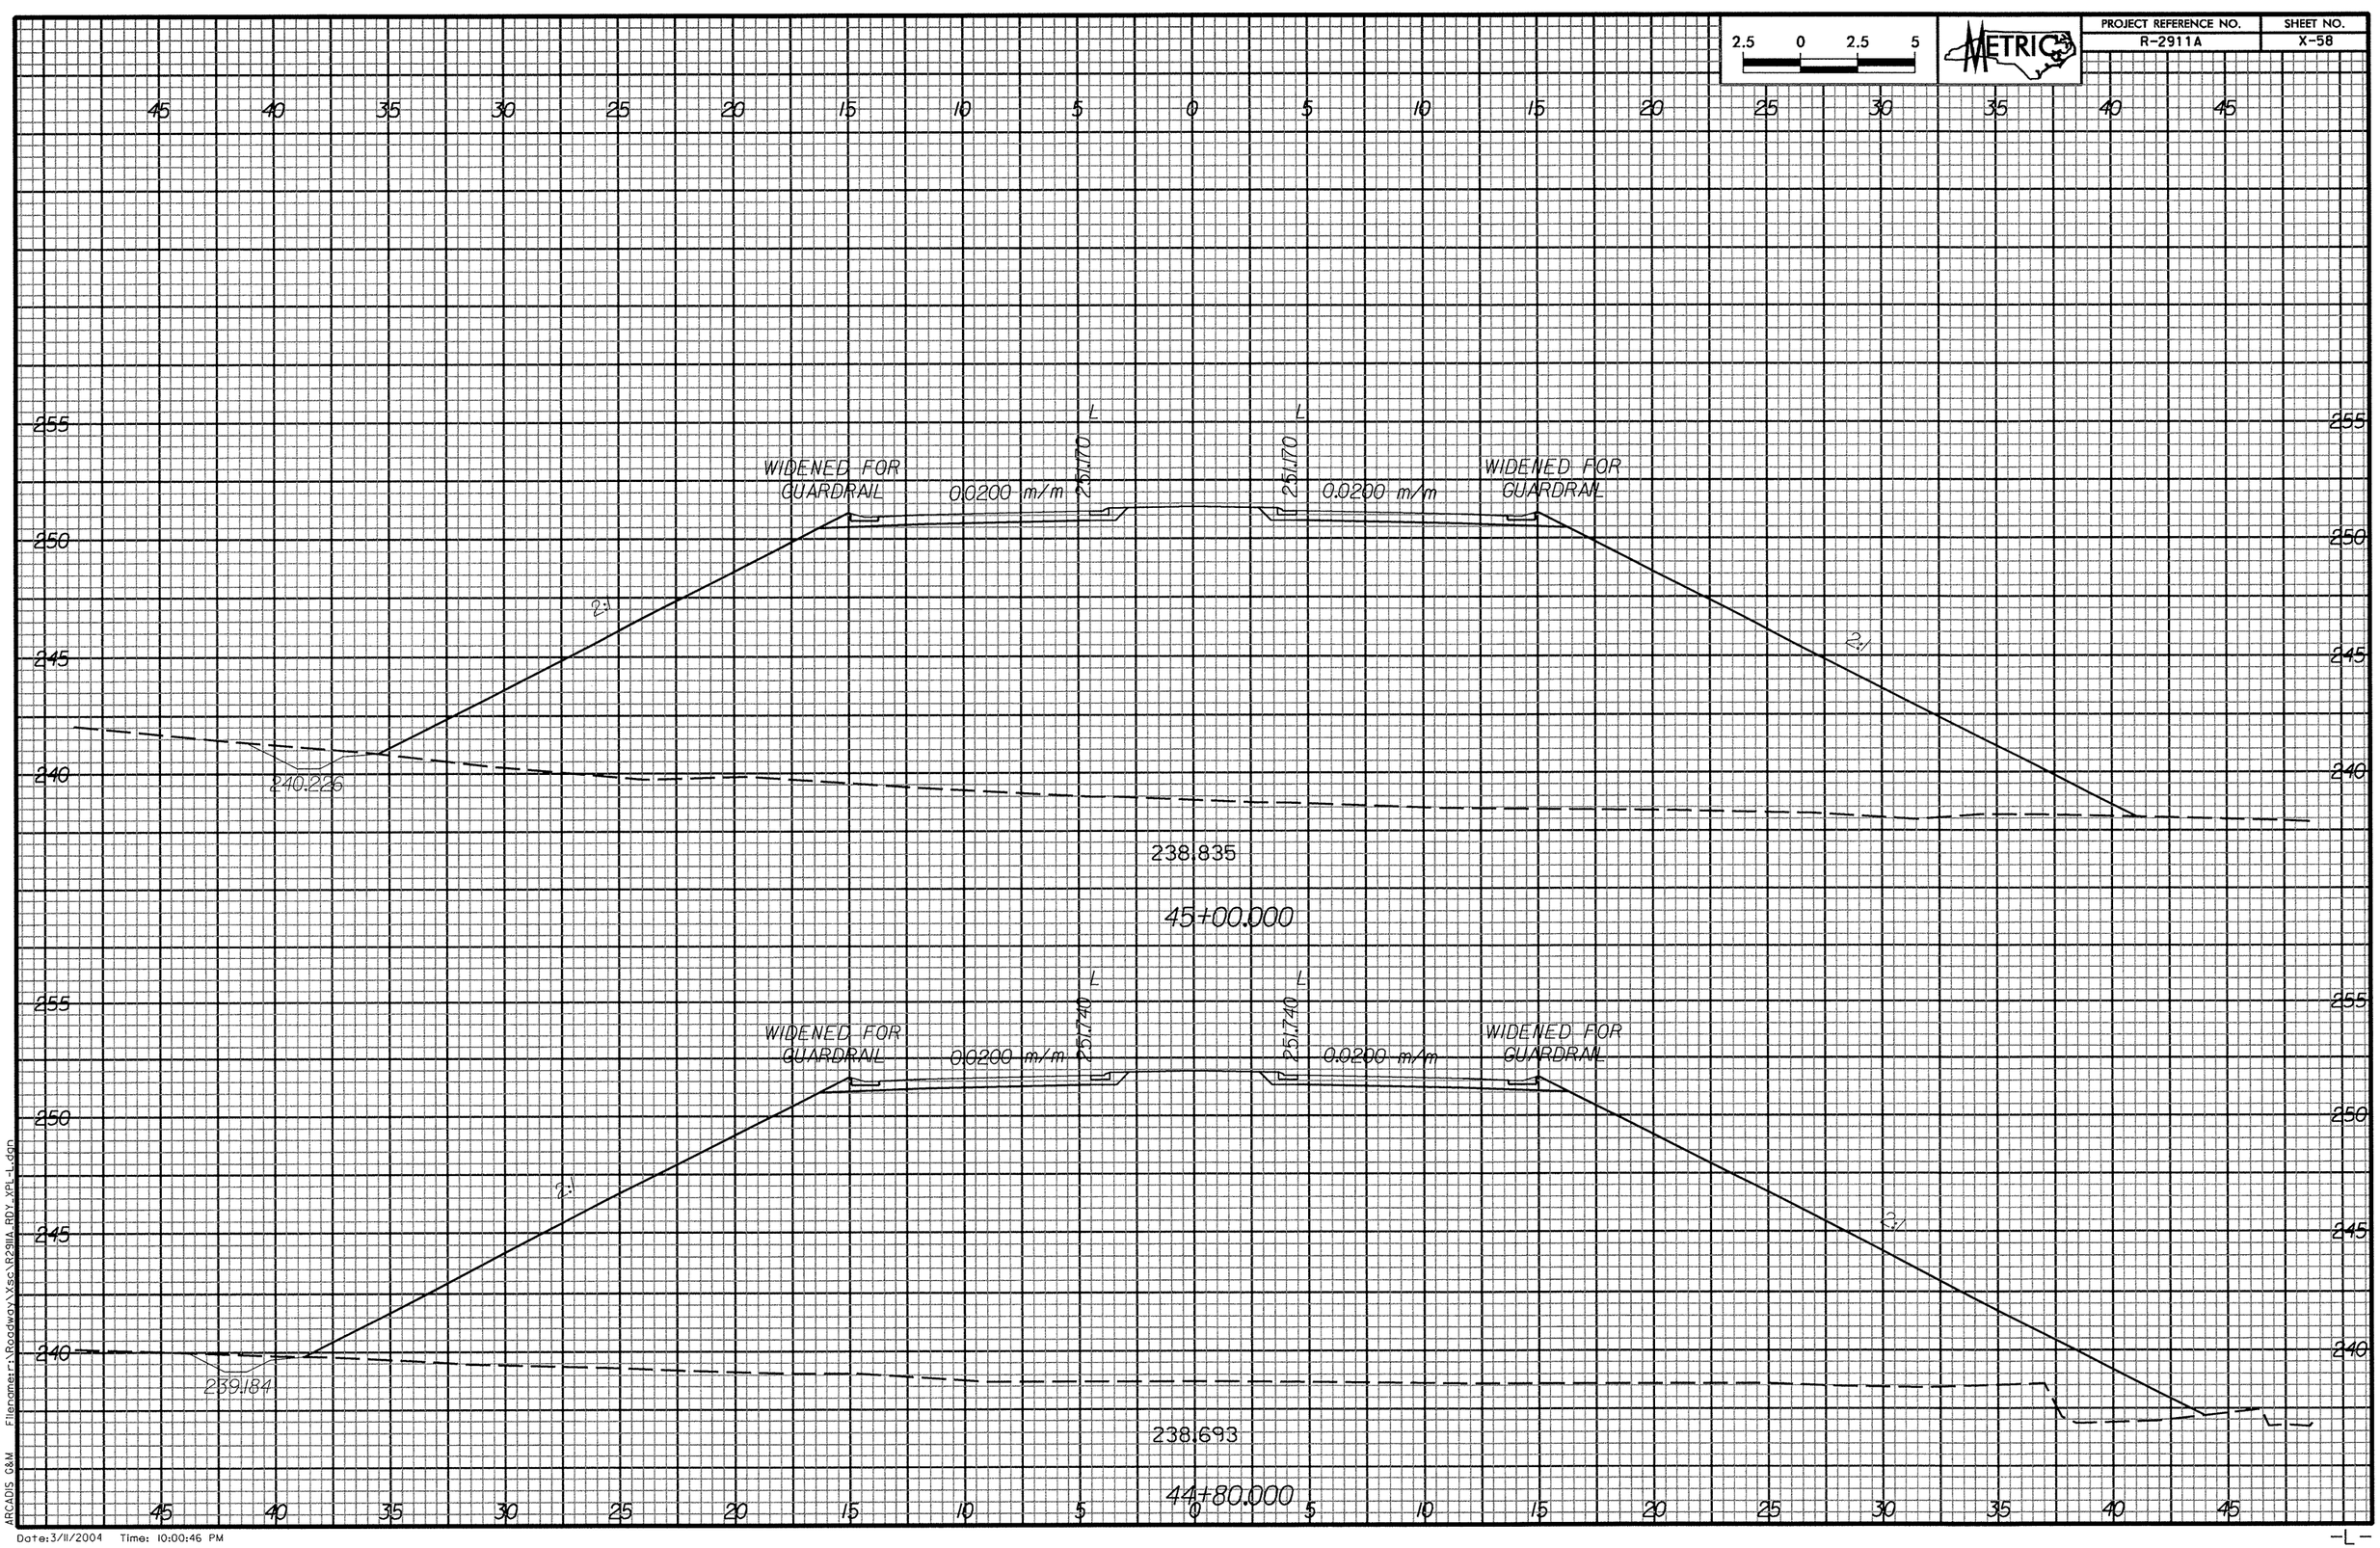

ARCADIS G&M Filename:r:\Roadway\Xsec\R2911A_RDY_XPL-L.dgn

Date:3/11/2004 Time: 10:00:46 PM

-L-