| PROJECT REFERENCE NO. | SHEET NO. |
|---|---|
| R-2911A | X-48 |

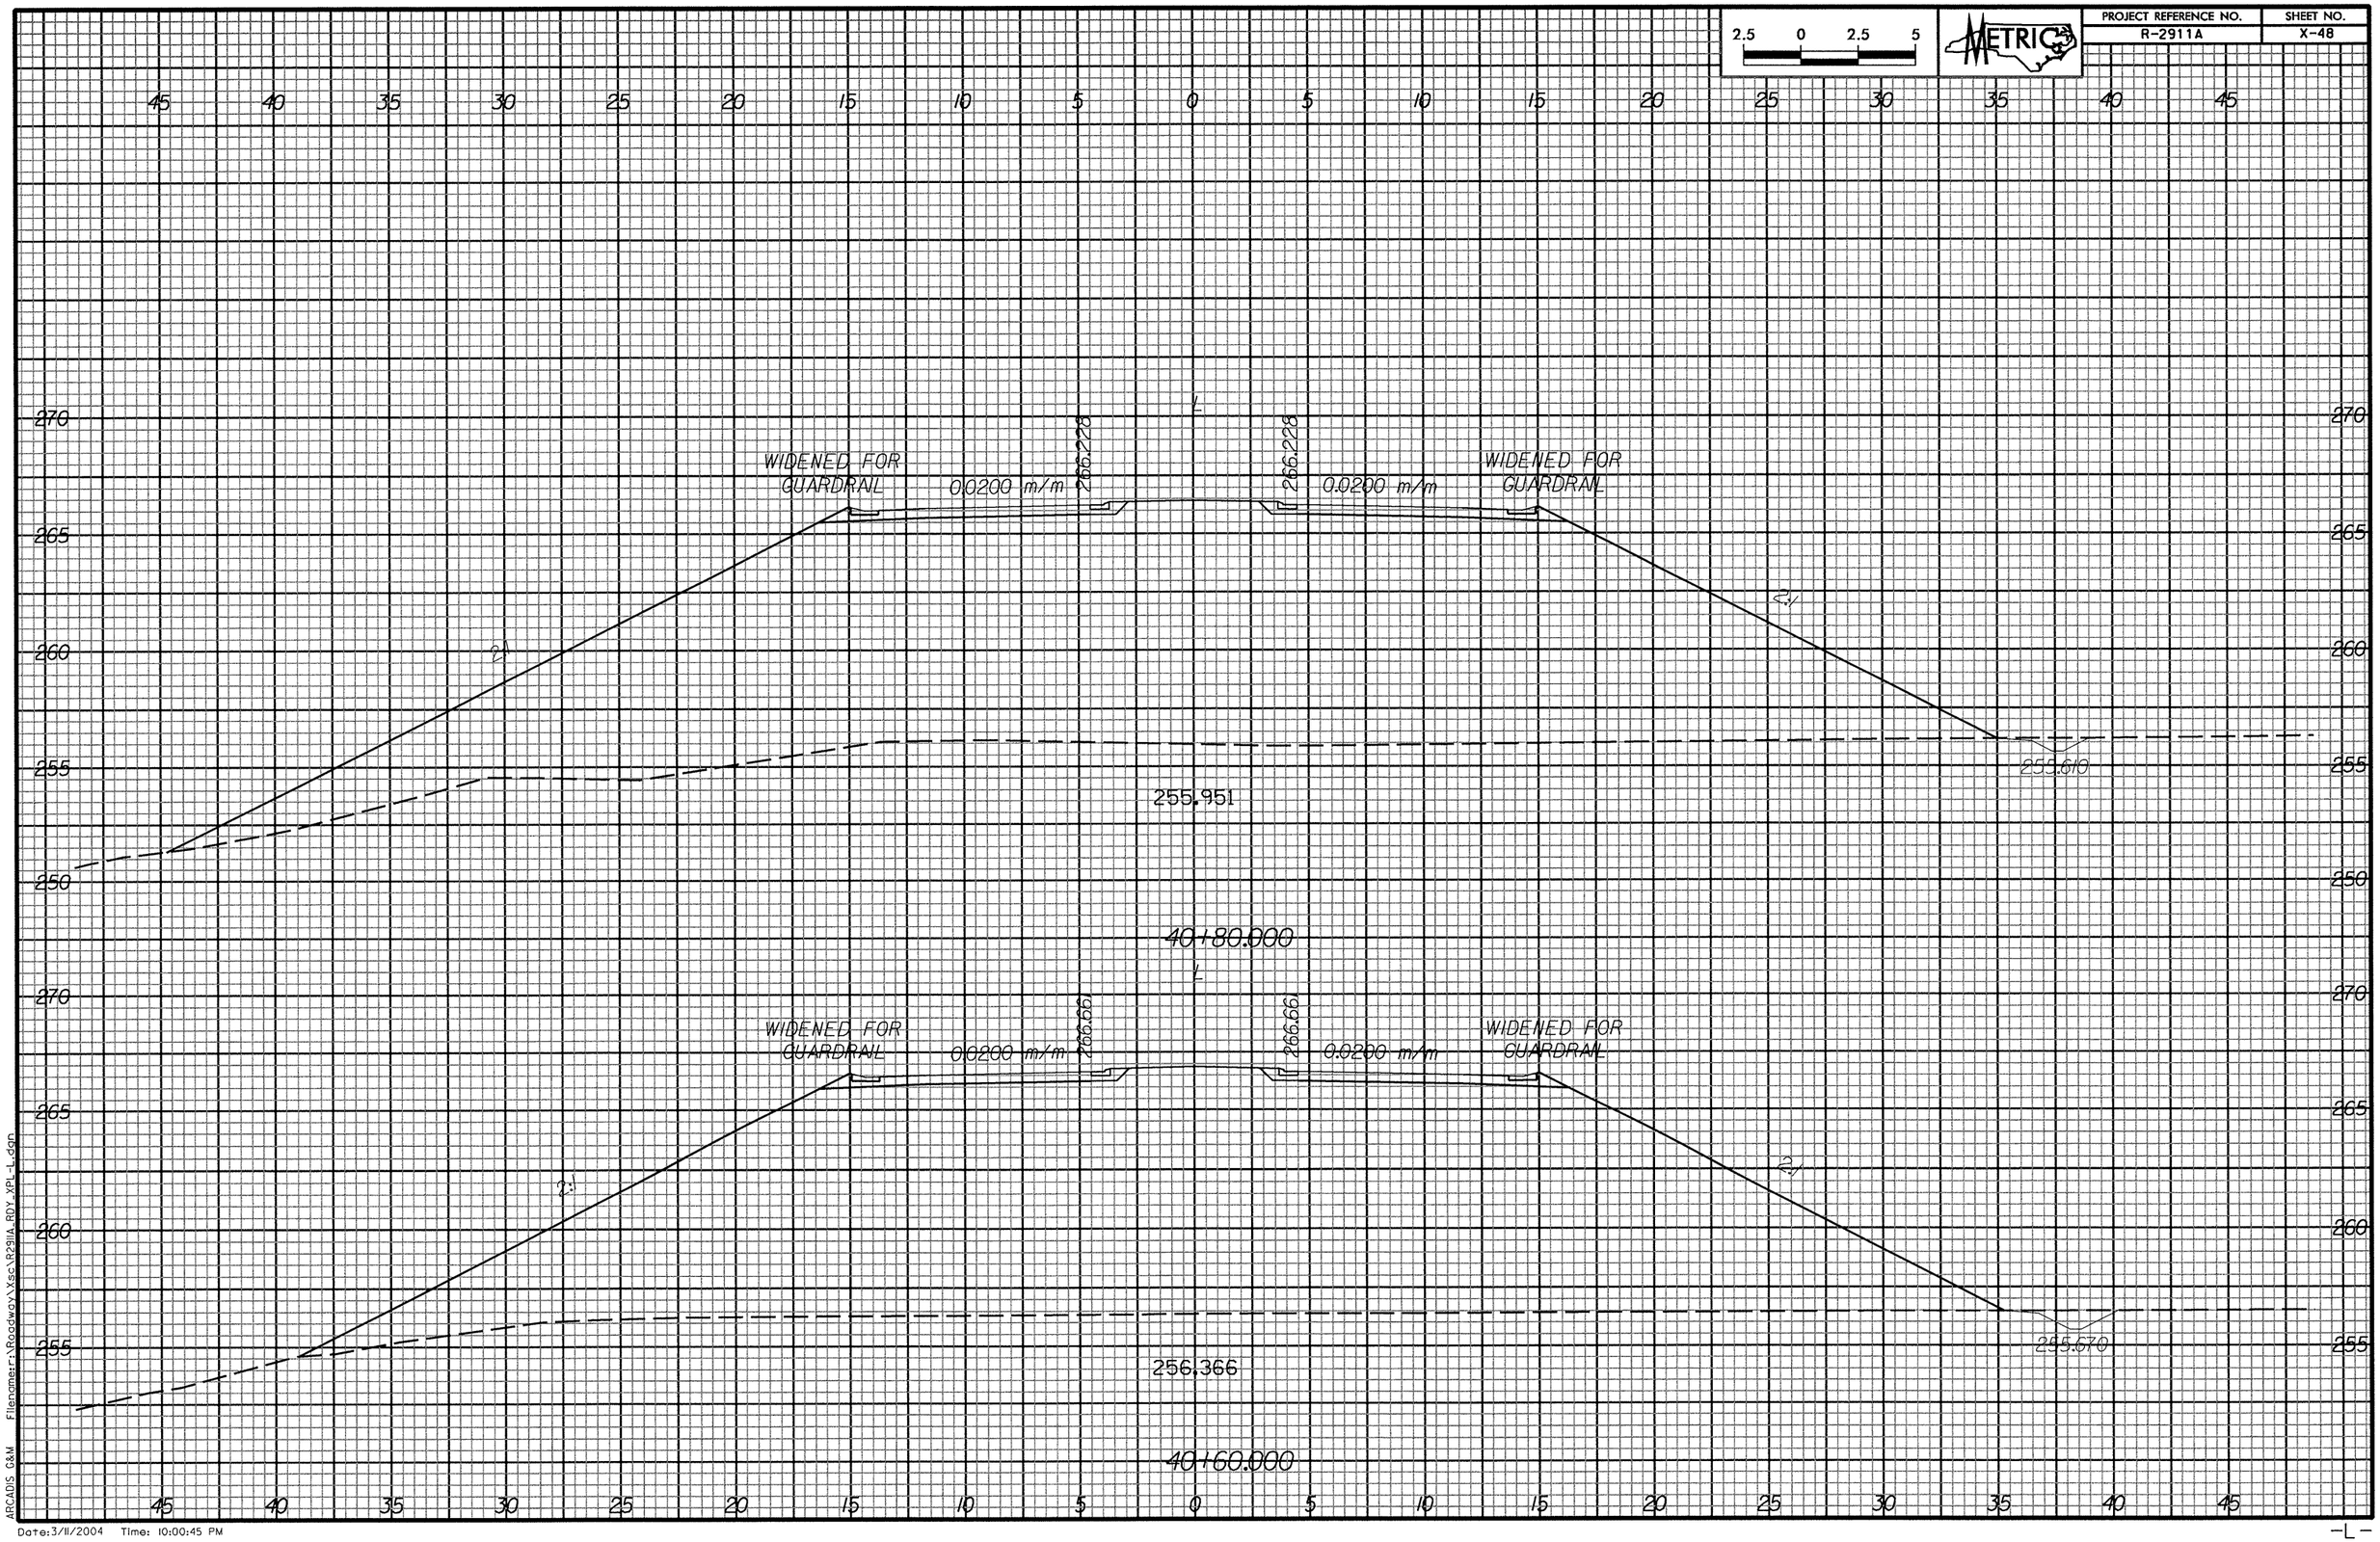


ARCADIS G&M Filename:r:\Roadway\Xsc\R2911A_RDY_XPL-L.dgn

Date:3/11/2004 Time: 10:00:45 PM

-L-