PROJECT REFERENCE NO.	SHEET NO.
R-2911A	X-47

2.5 0 2.5 5

METRIC

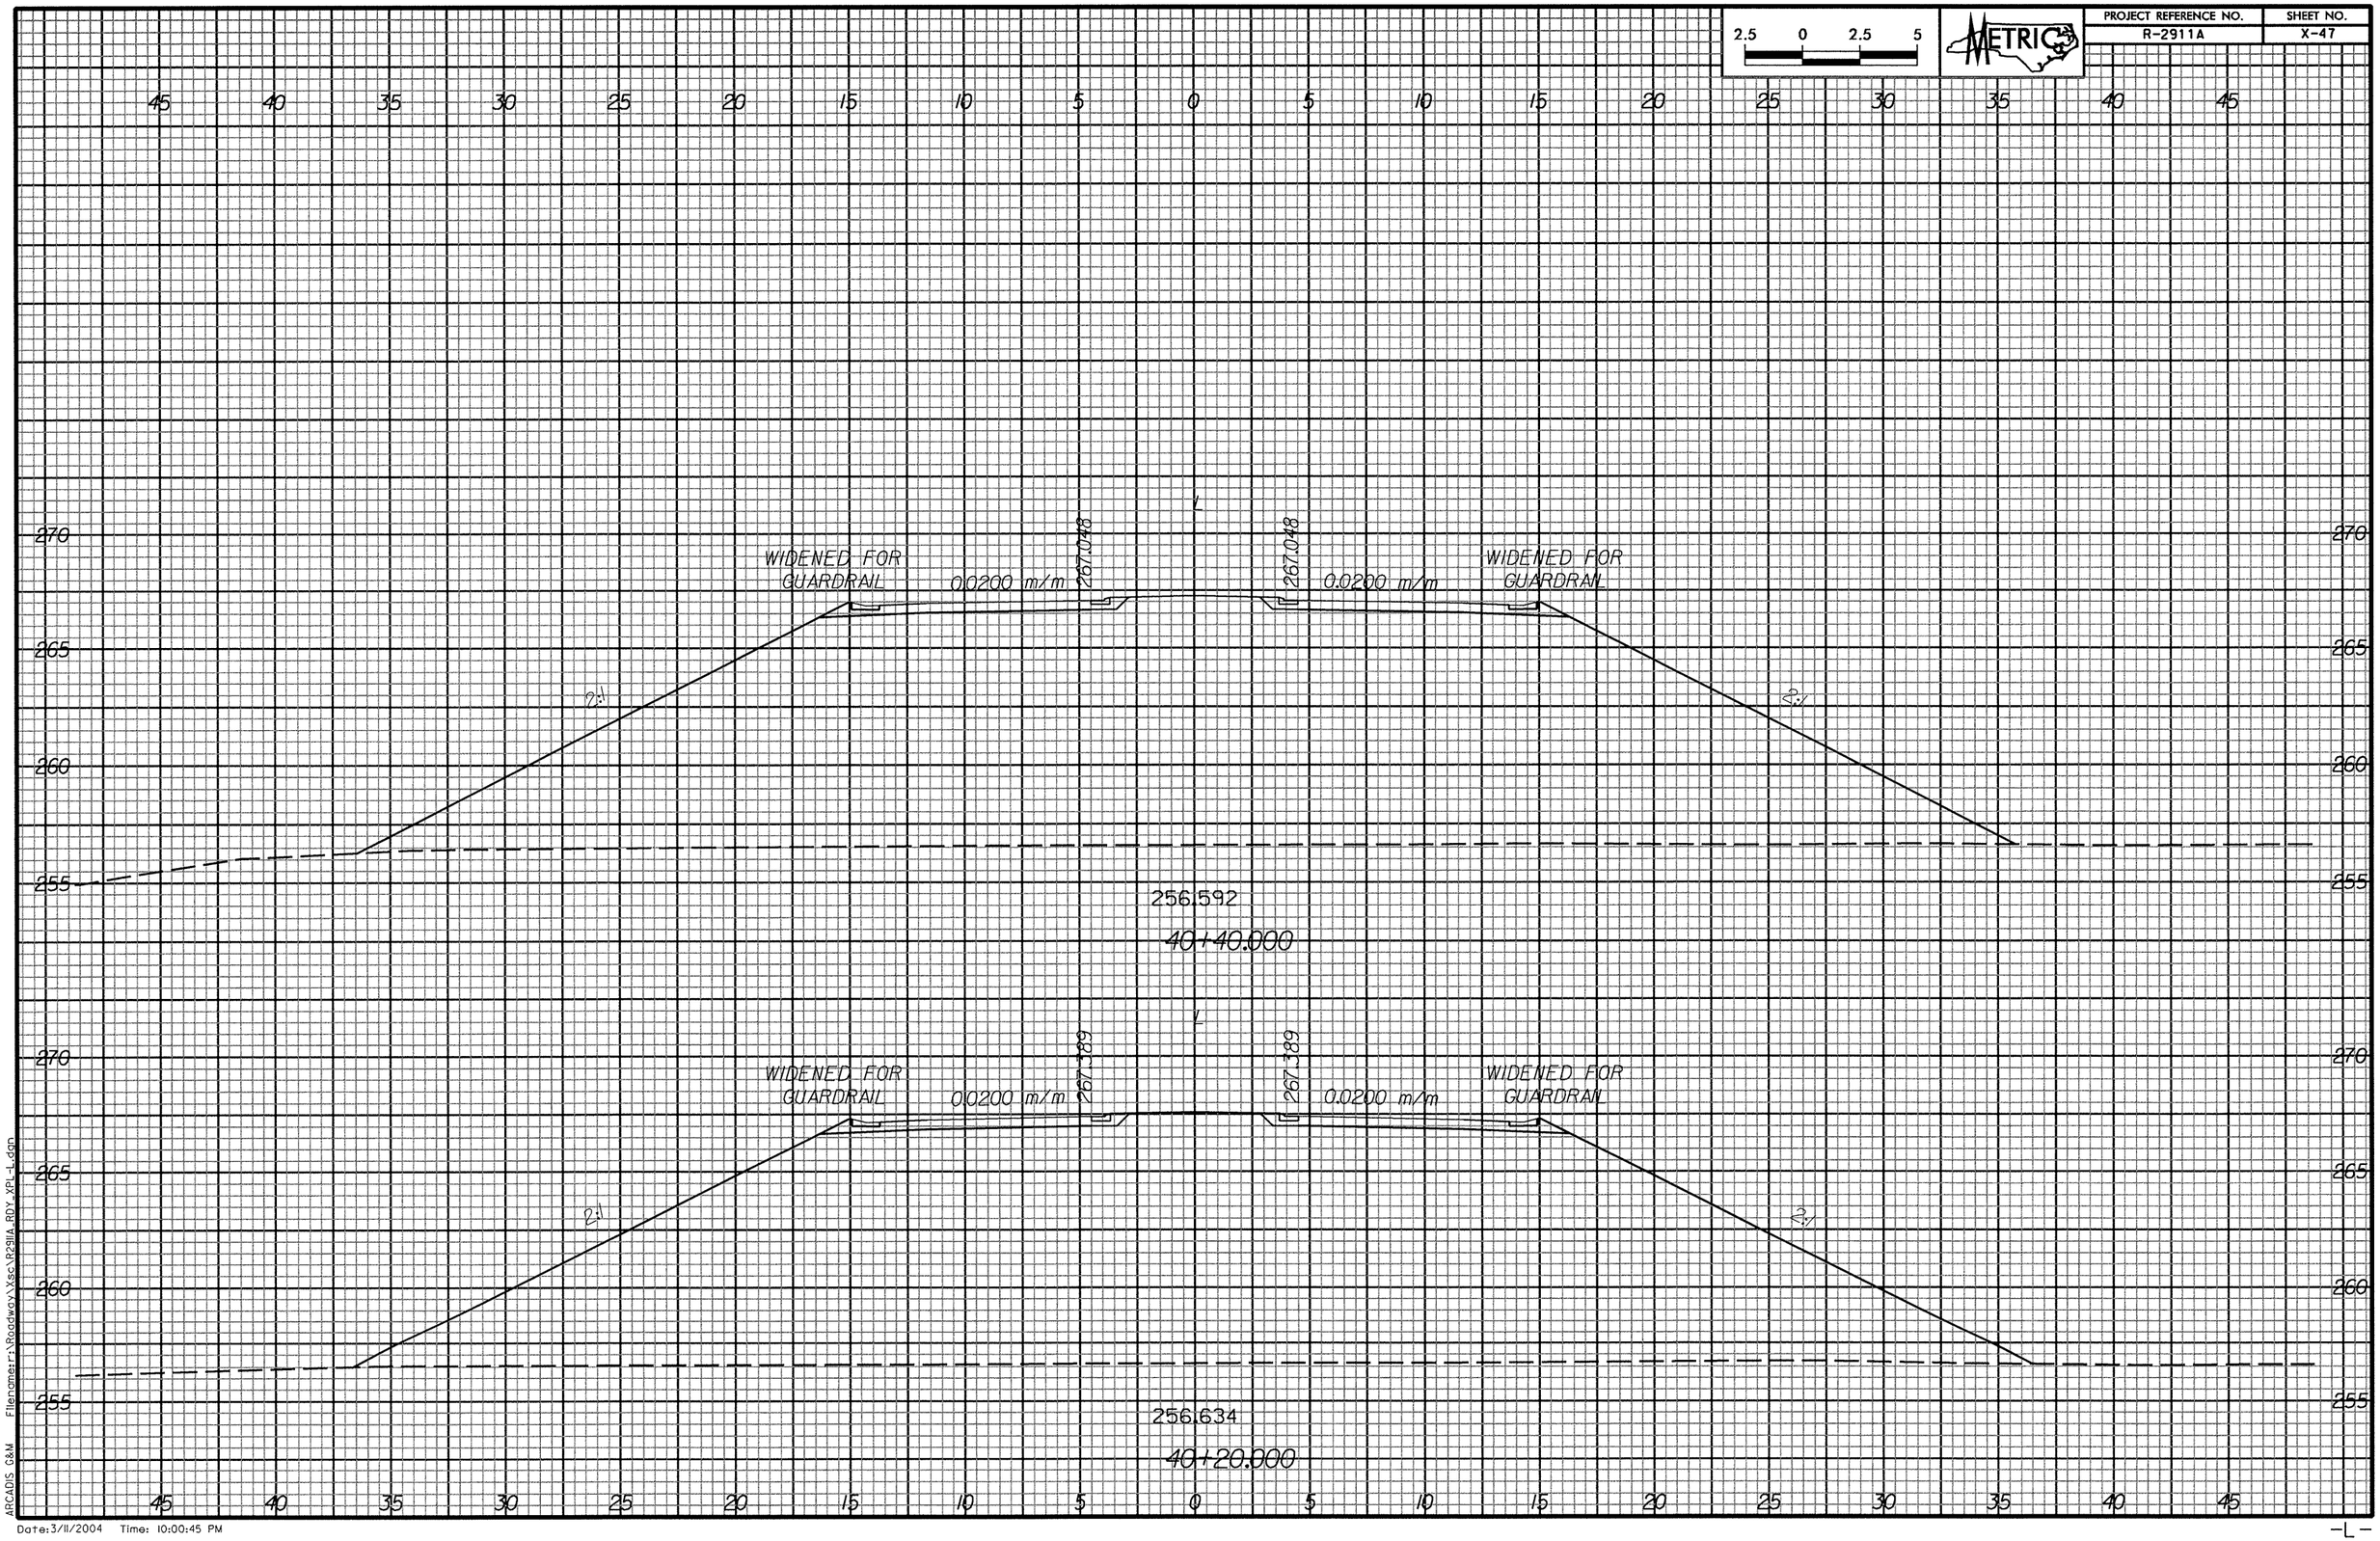

Filename:r:\Roadway\Xsec\R2911A_RDY_XPL-L.dgn

ARCADIS G&M

Date:3/11/2004 Time: 10:00:45 PM

-L-