PROJECT REFERENCE NO.	SHEET NO.
R-2911A	X-21

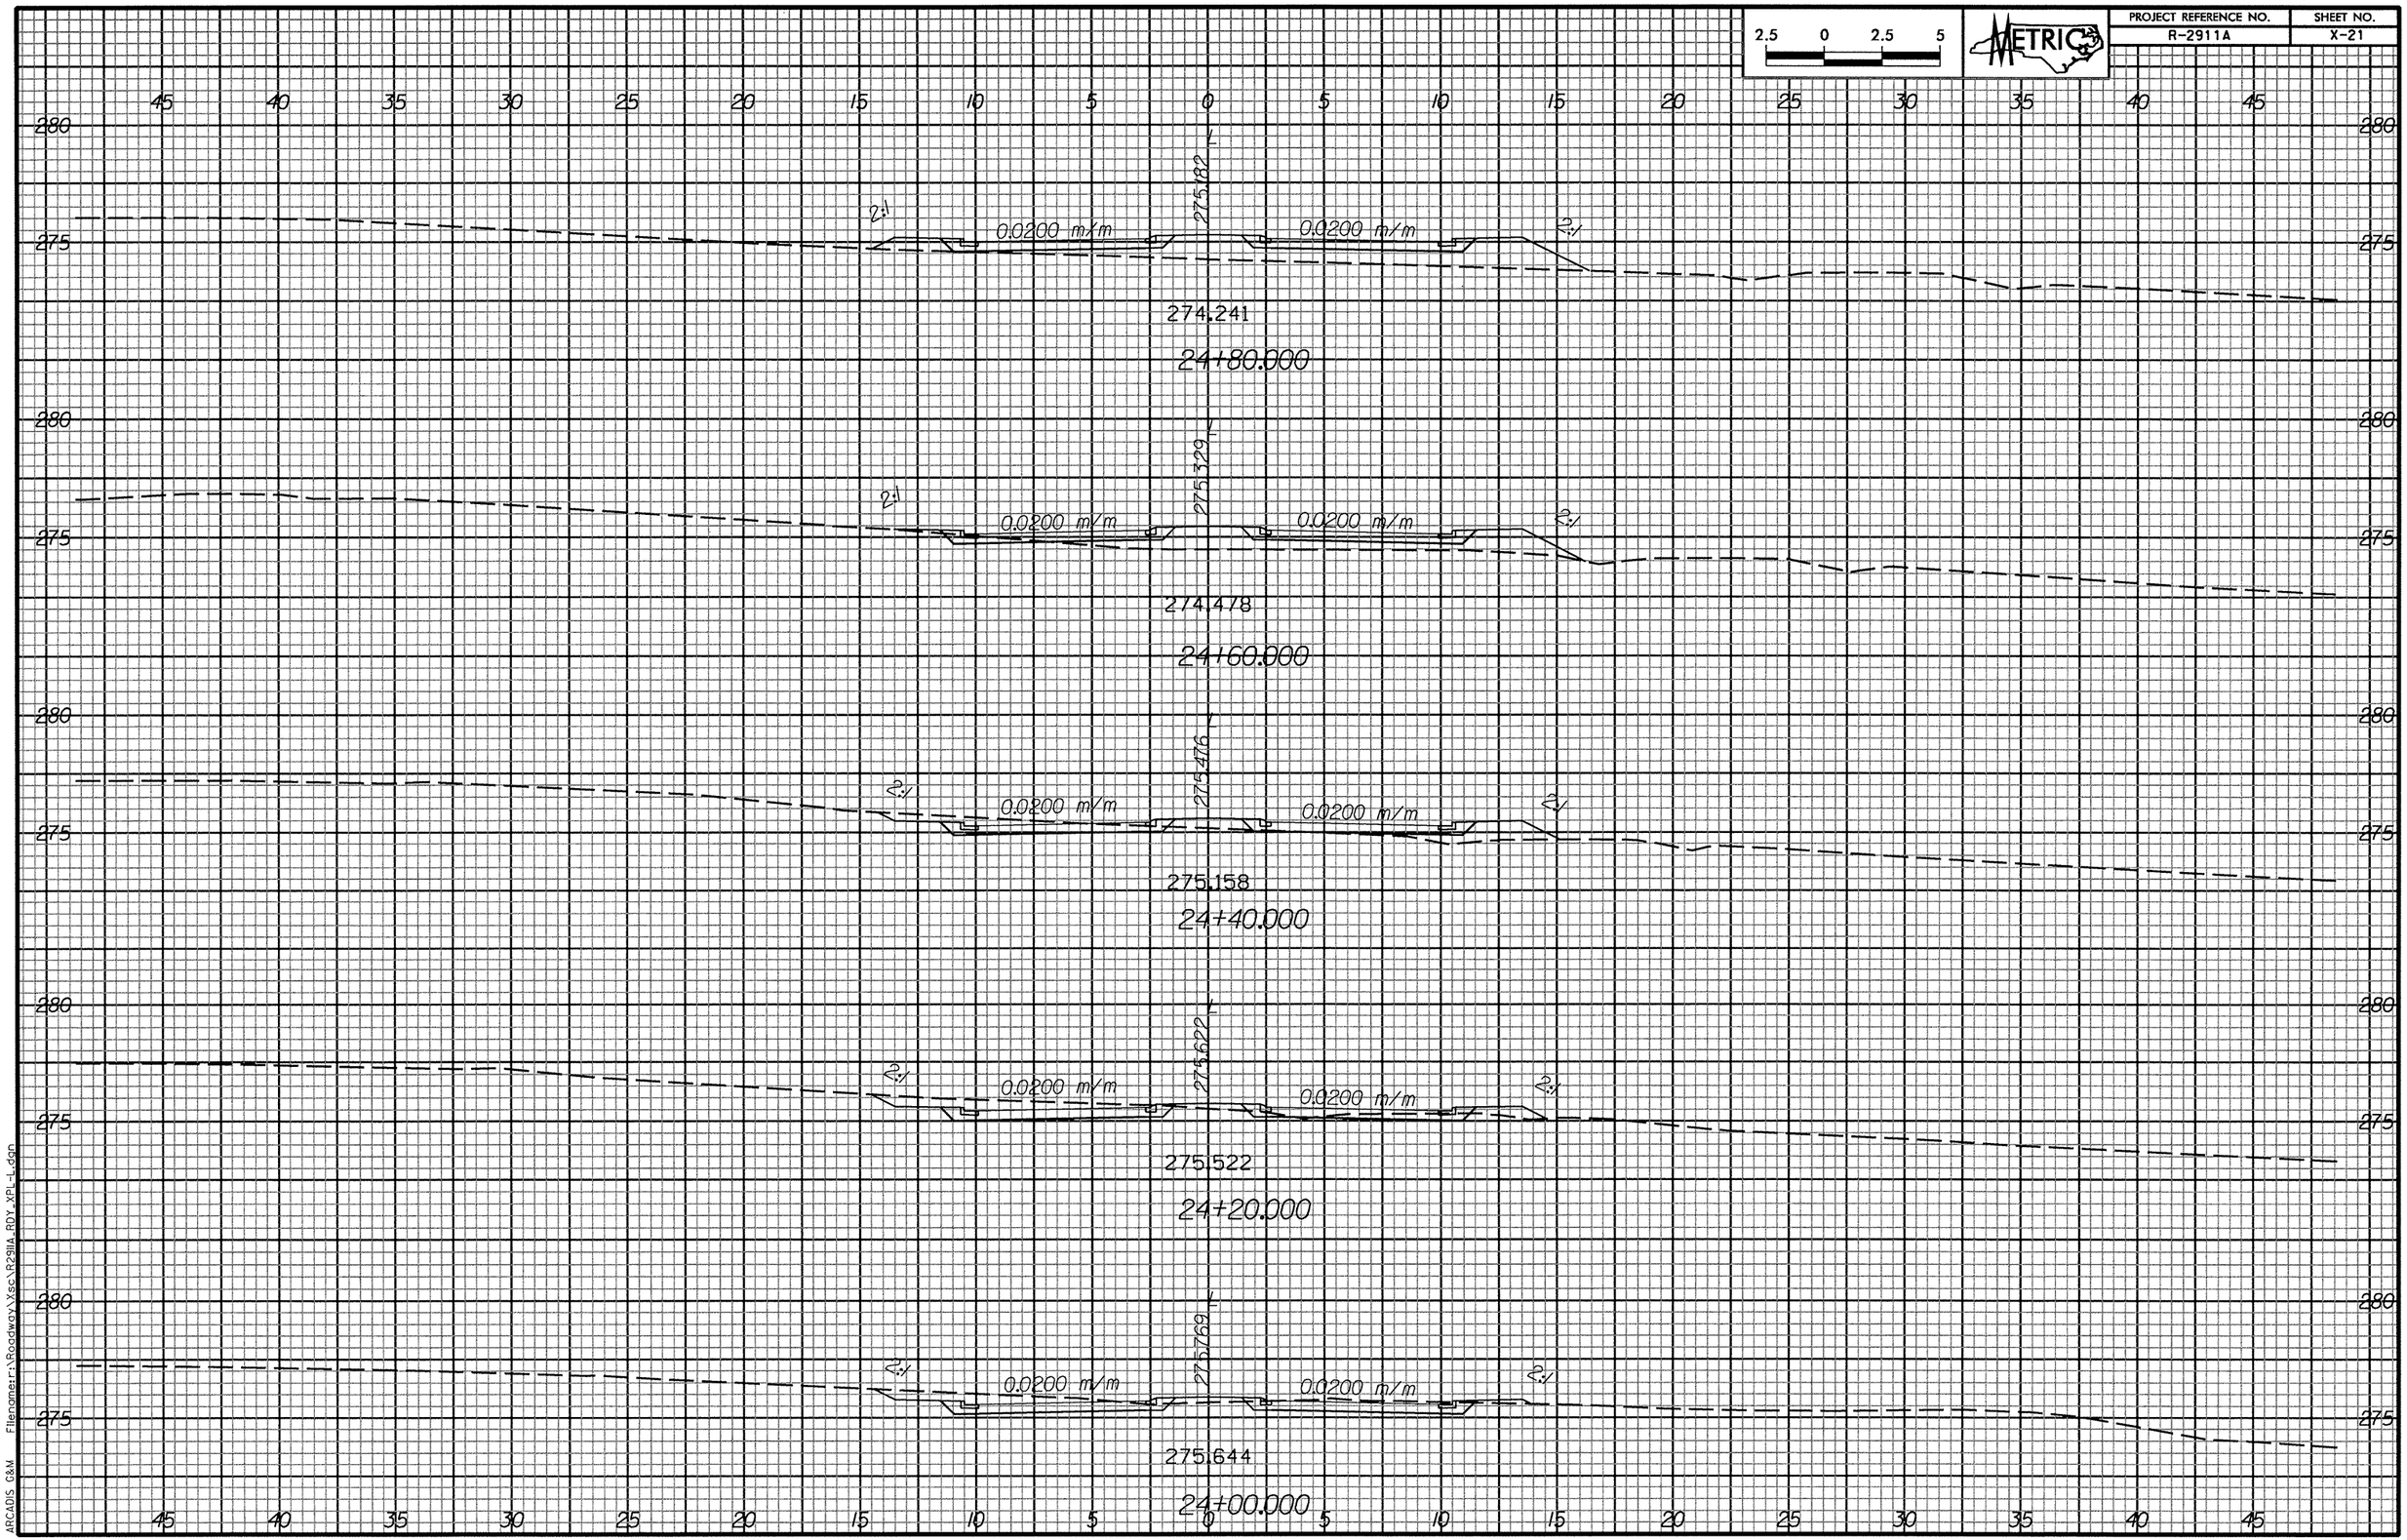

Filename: r:\Roadway\Xsc\R2911A_RDY_XPL_L.dgn

ARCADIS G&M

Date: 3/11/2004 Time: 10:00:43 PM