PROJECT REFERENCE NO.	SHEET NO.
R-2911A	X-6

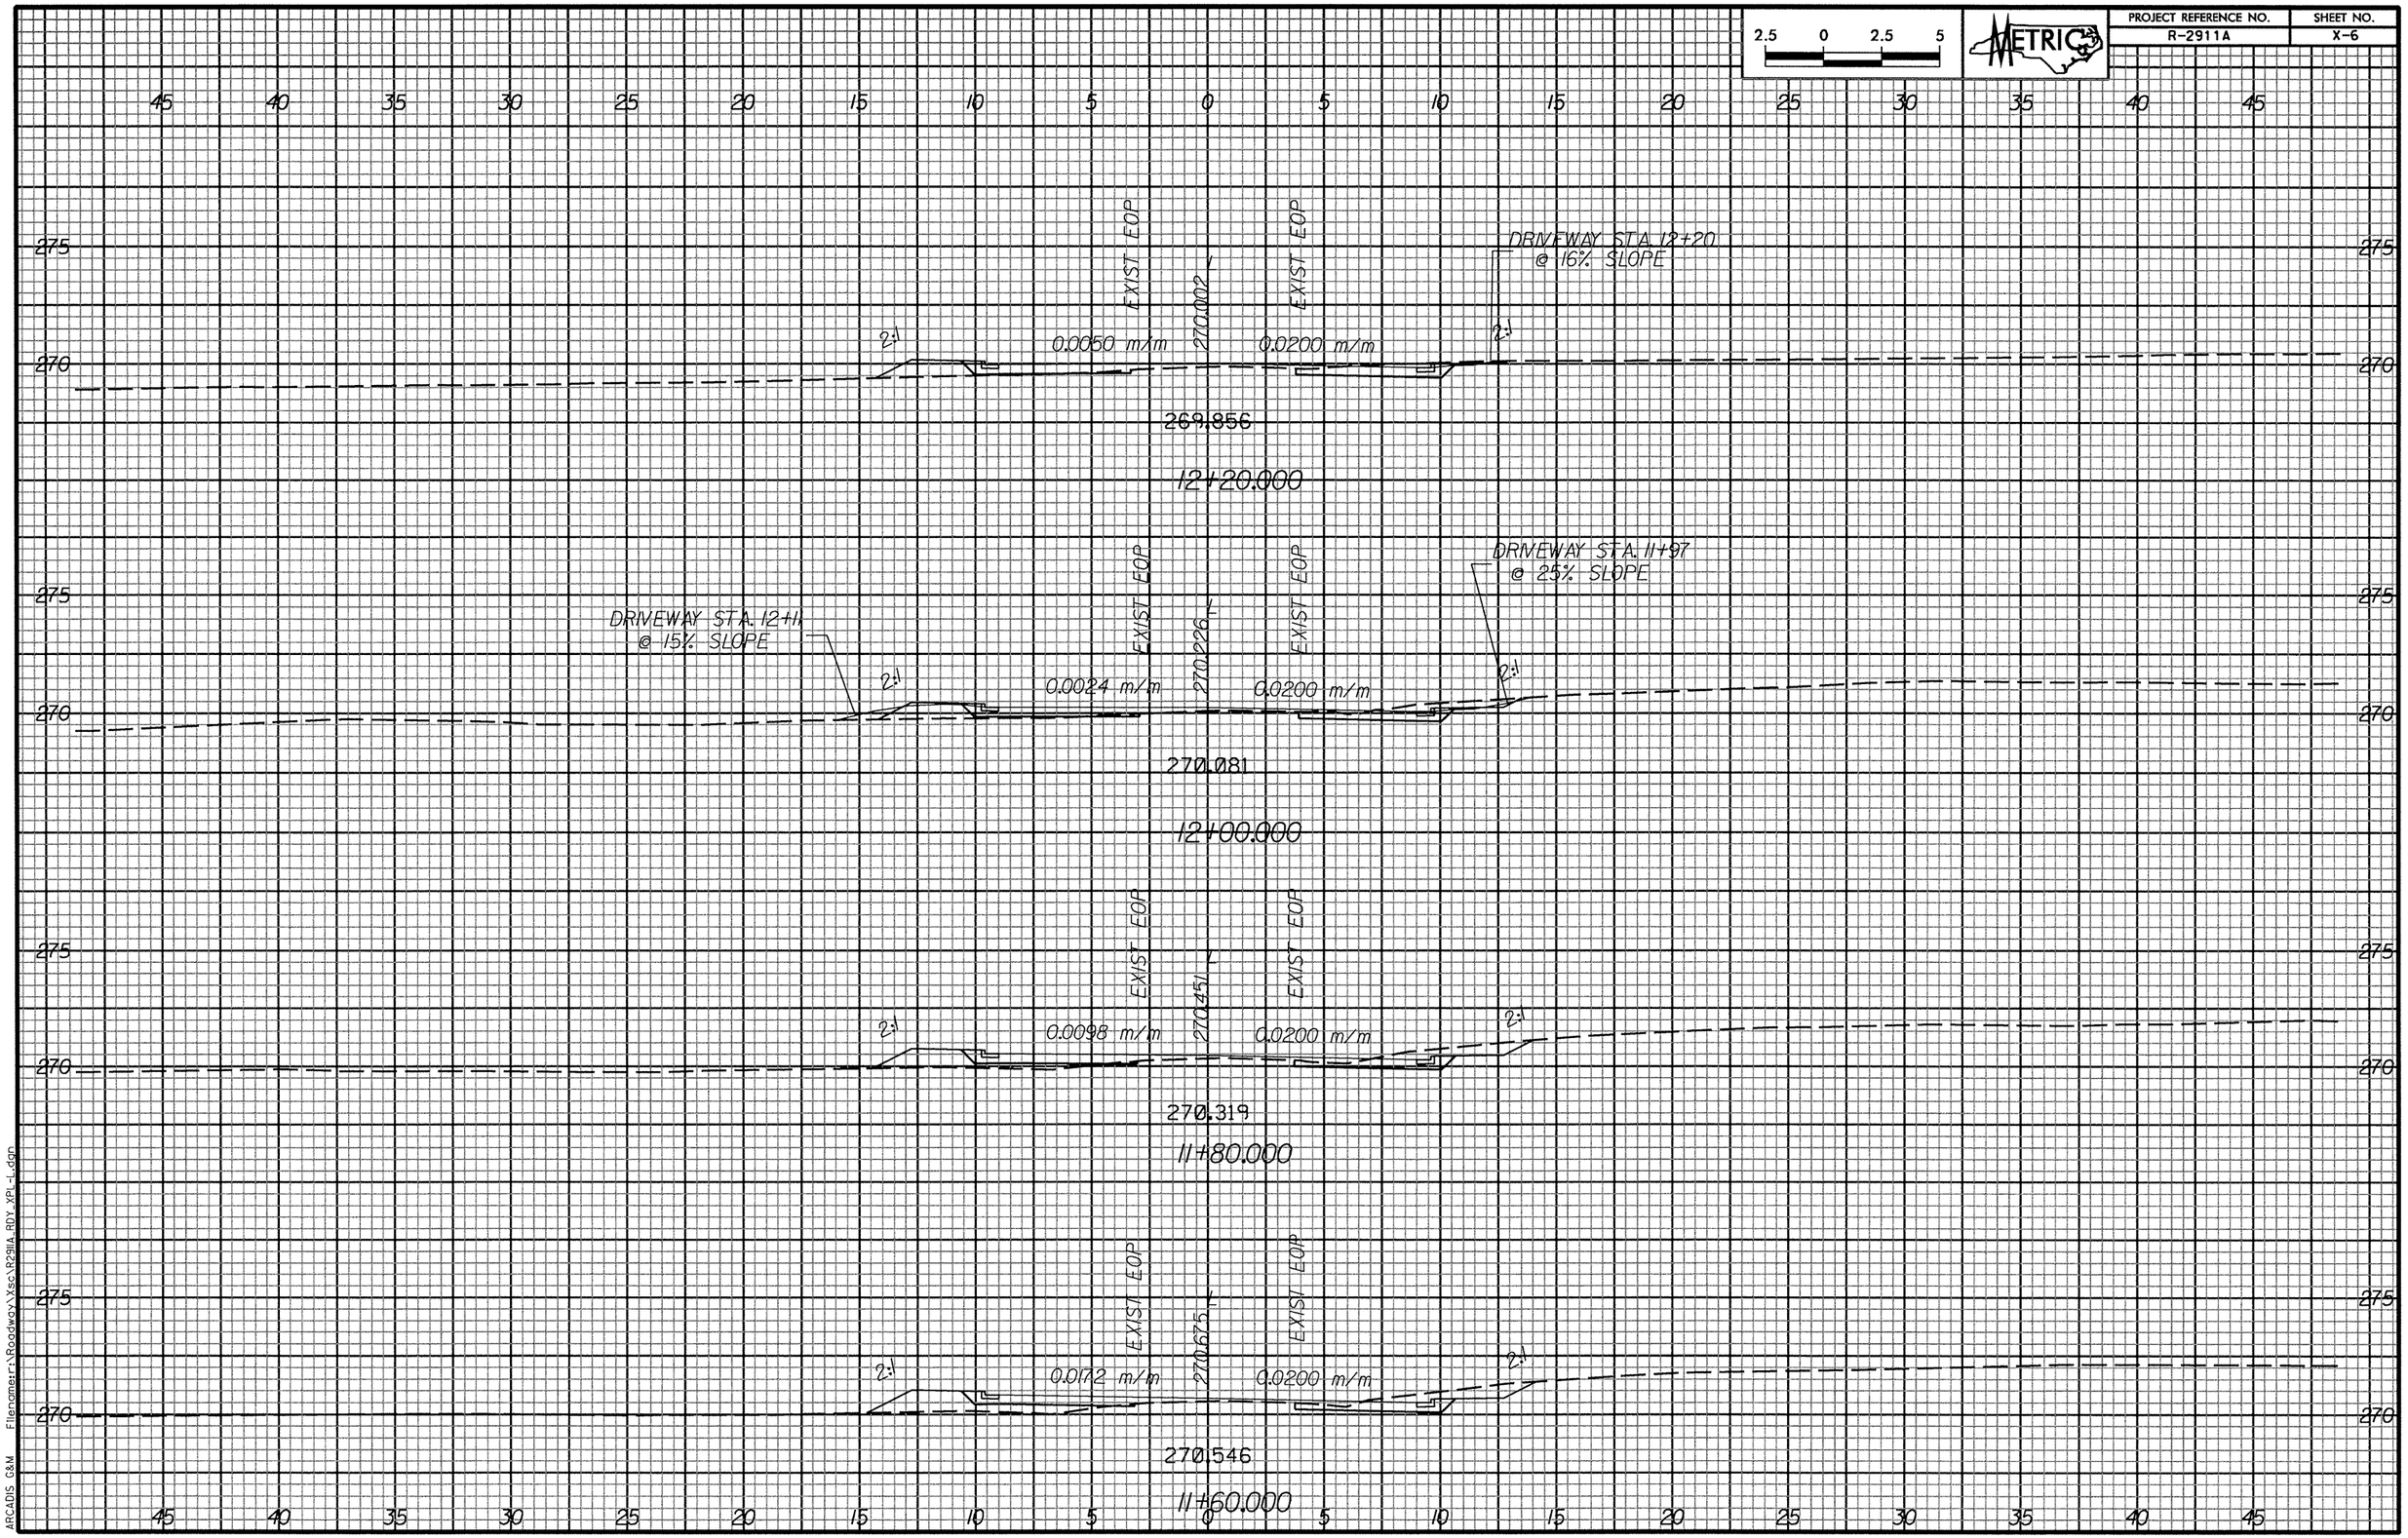

ARCADIS G&M Filename:r:\Roadway\Xsc\R2911A_R0Y_XPL-L.dgn

Date: 3/11/2004 Time: 10:00:42 PM

-L-