METRIC	PROJECT REFERENCE NO.	SHEET NO.
	U-2734	Sig.125

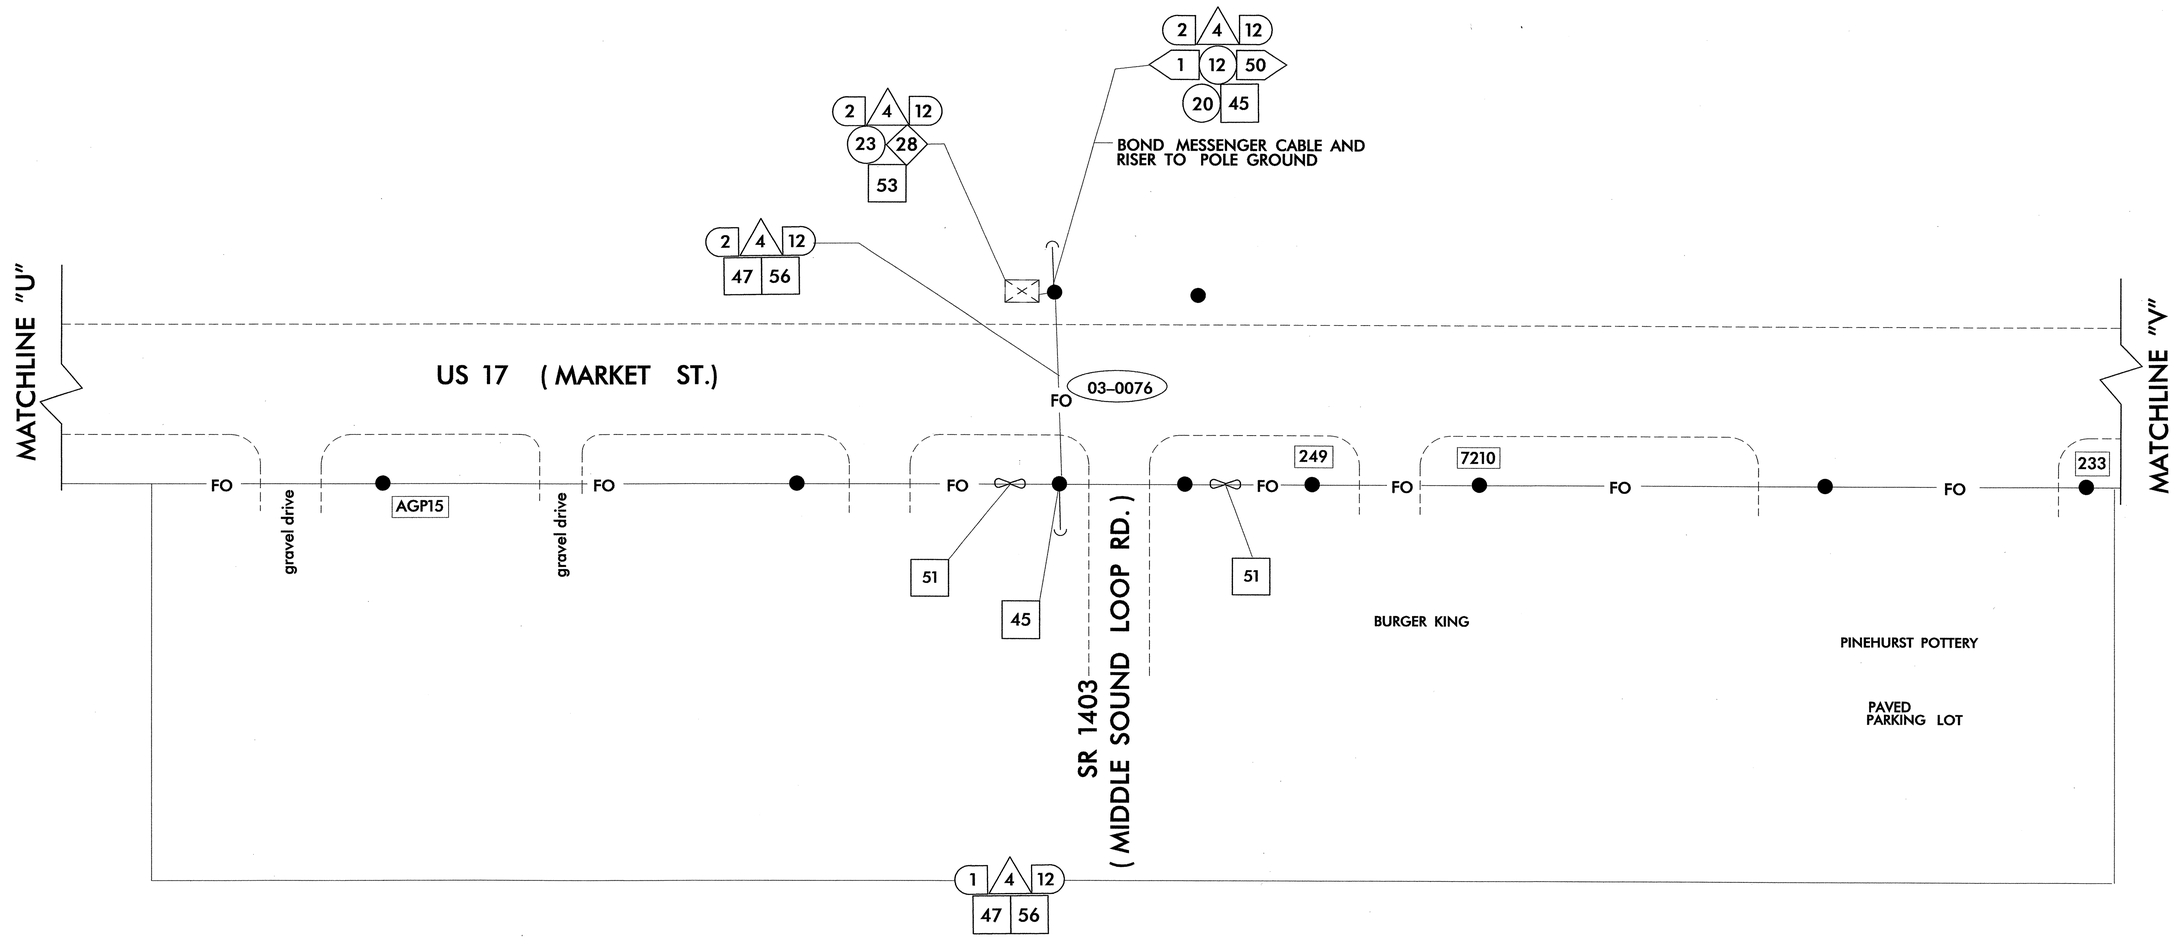

ALL NCDOT ATTACHMENT POINTS ARE 305mm (12") ABOVE CATV ON FRONT SIDE OF POLE UNLESS OTHERWISE NOTED

EXISTING FROM ICT 2

SEPI ENGINEERING GROUP
2300 Rexwoods Drive
Suite 370
Raleigh, NC 27607
Tel:919-789-9977 Fax:789-9591

Prepared for:
Traffic Engineering and Safety Systems Branch
STATE OF NORTH CAROLINA DEPARTMENT OF TRANSPORTATION
Signals and Geometrics Section
122 N. McDowell St., Raleigh, NC 27603

SCALE
0
NONE

COMMUNICATION CABLE AND CONDUIT
ROUTING PLANS

Division 3	New Hanover County		Wilmington
PLAN DATE:	Oct. 2003	REVIEWED BY:	L. M. Eddins
PREPARED BY:	J. P. Carlon	REVIEWED BY:	S. S. Asefnia

REVISIONS	INIT.	DATE

SEAL
NORTH CAROLINA PROFESSIONAL 20104 ENGINEER SEYOUM S. ASEFNIA

SIGNATURE
1/15/04
DATE

CADD FILE NAME: U-2734UMR.dgn

$$$$SYSTIME$$$$
$$$$DGNNAME$$$$