METRIC	PROJECT REFERENCE NO.	SHEET NO.
	U-2734	Sig. 112

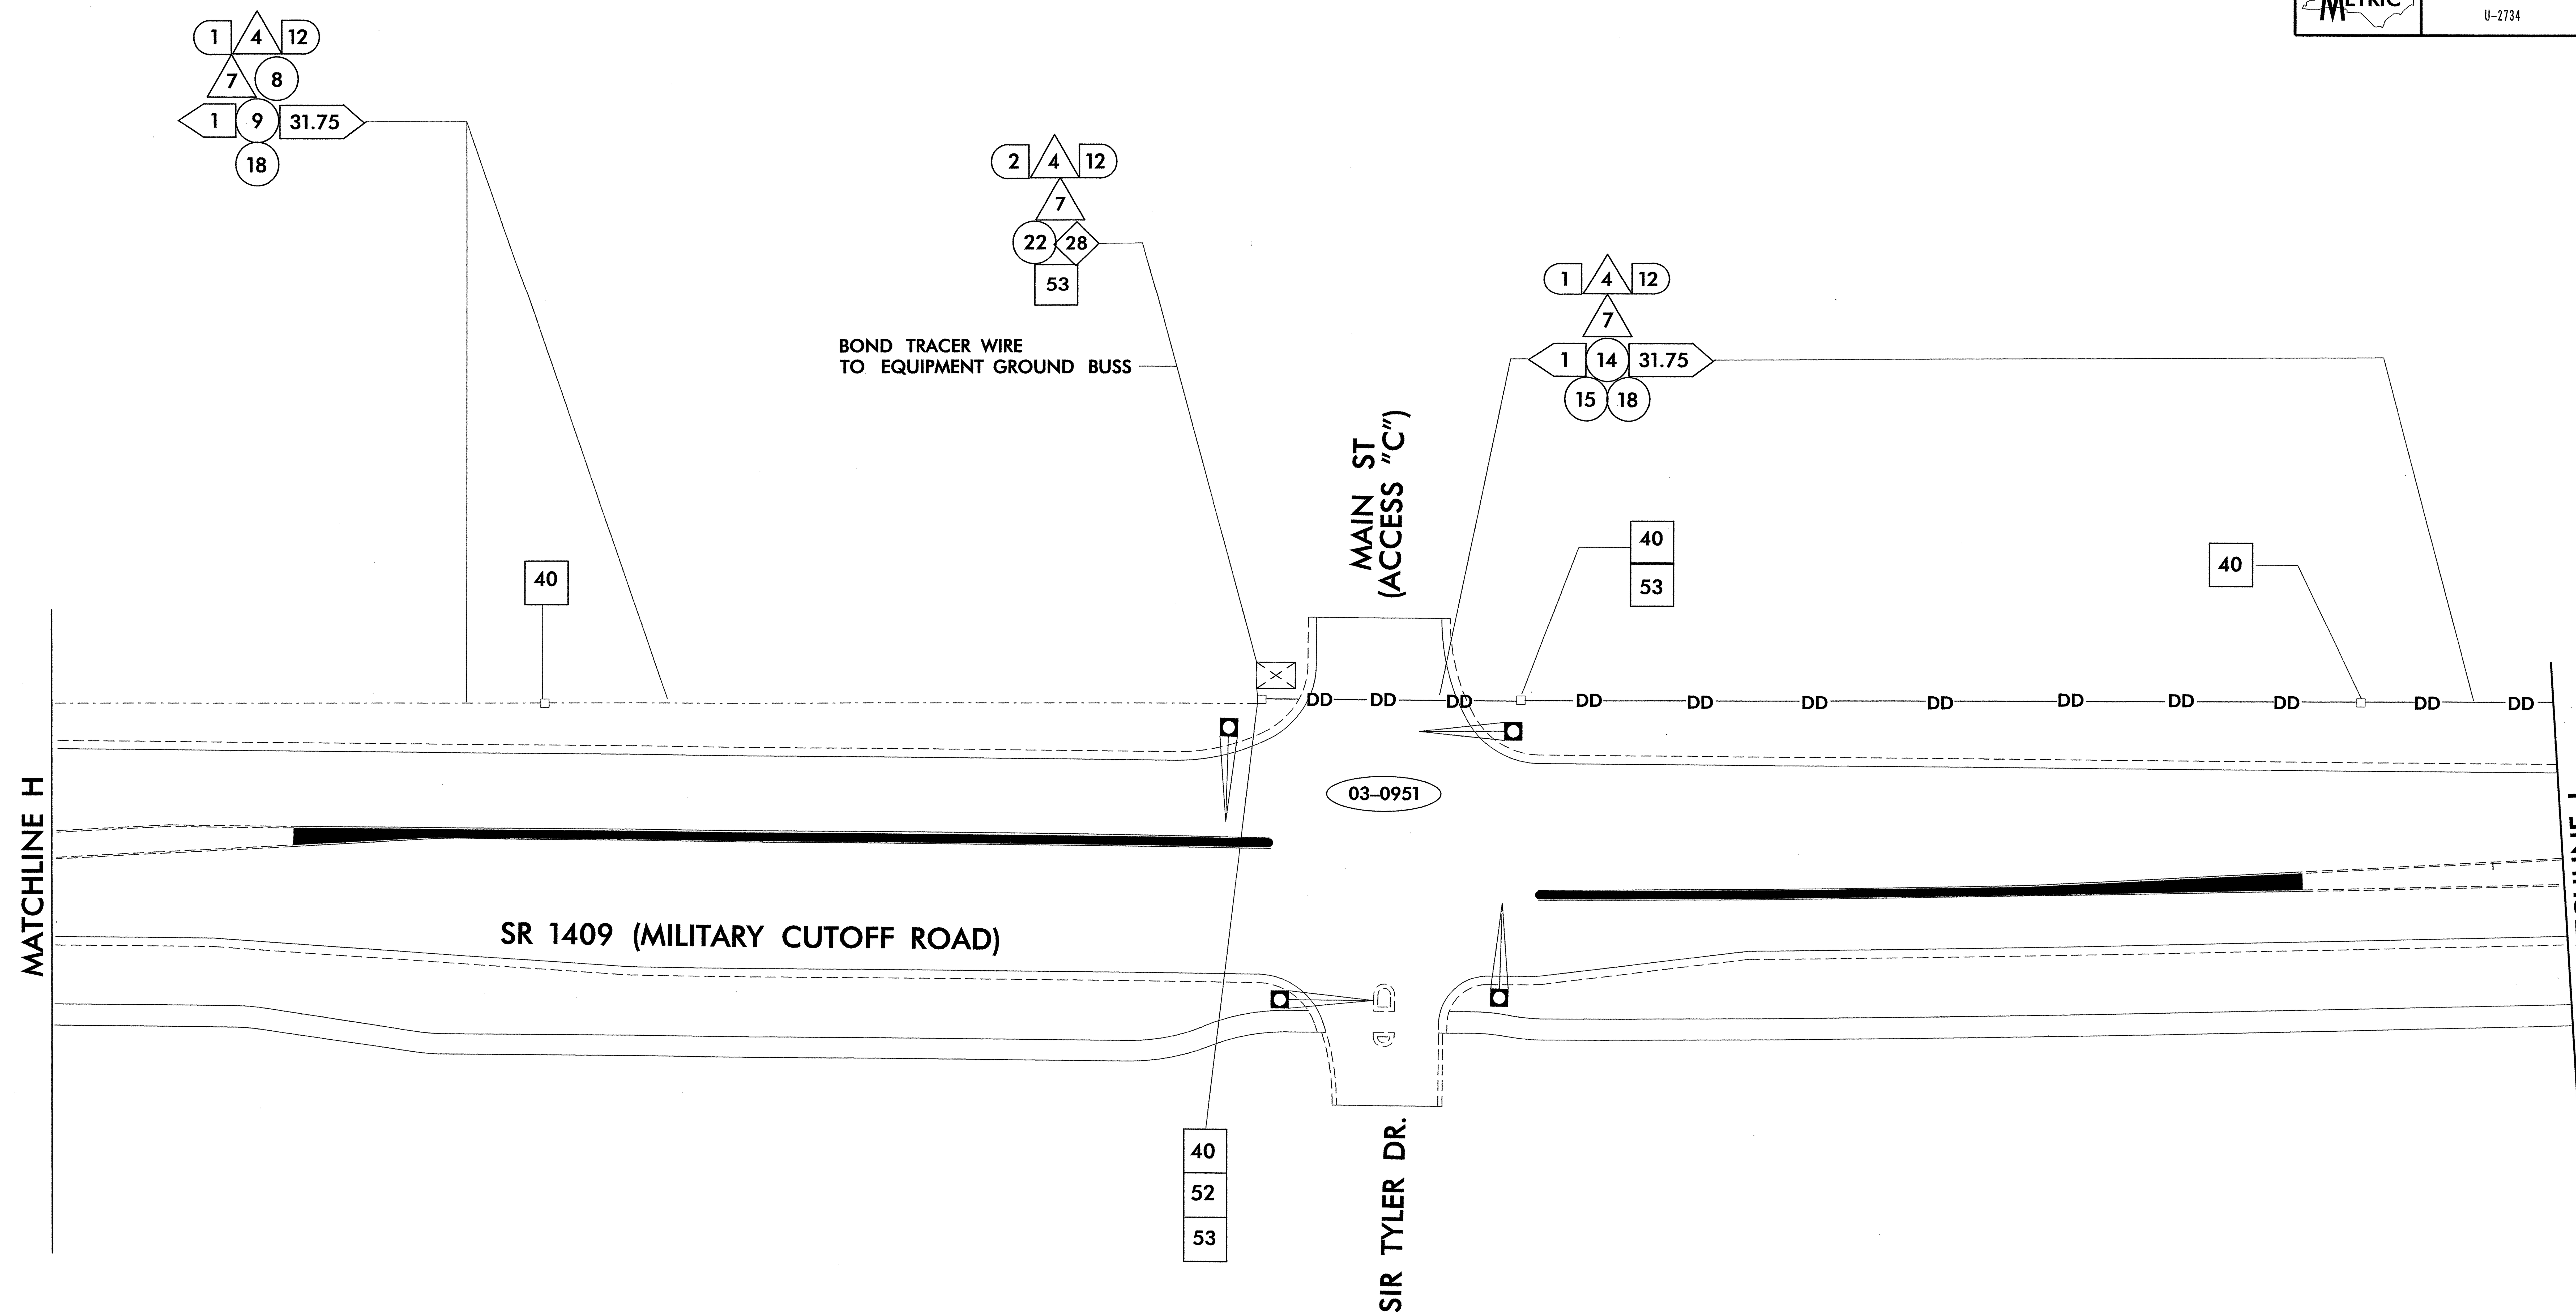

SEAL CONDUIT ENDS WITH MECHANICAL SEALING DEVICES
AT ALL JUNCTION BOX / SIGNAL CABINET ENTRANCES

SEPI ENGINEERING GROUP
2300 Rexwoods Drive
Suite 370
Raleigh, NC 27607
Tel:919-789-9977 Fax:789-9591

Prepared for:
Traffic Engineering and Safety Systems Branch
State of North Carolina Department of Transportation
Signals and Geometrics Section
122 N. McDowell St., Raleigh, NC 27603

SCALE
0
NONE

COMMUNICATION CABLE AND CONDUIT
ROUTING PLANS

Division 3	New Hanover County		Wilmington
PLAN DATE: Aug. 2003		REVIEWED BY: L. M. Eddins	
PREPARED BY: J. P. CARLON		REVIEWED BY: S. S. Asefnia	
REVISIONS		INIT.	DATE

SEAL
NORTH CAROLINA PROFESSIONAL SEAL 20104 ENGINEER SEPIDEH S. ASEFNIA
Sepideh Asefnia
SIGNATURE 1/15/04 DATE

CADD FILE NAME: U-2734UMR.dgn

$$$$$$SYSTIME$$$$$
$$$$$$$$$$$$$$$$DGN$$$$$$$$$$$$$$$$$$$
$$$$USERNAME$$$$