METRIC	PROJECT REFERENCE NO.	SHEET NO.
	U-2734	Sig. 105

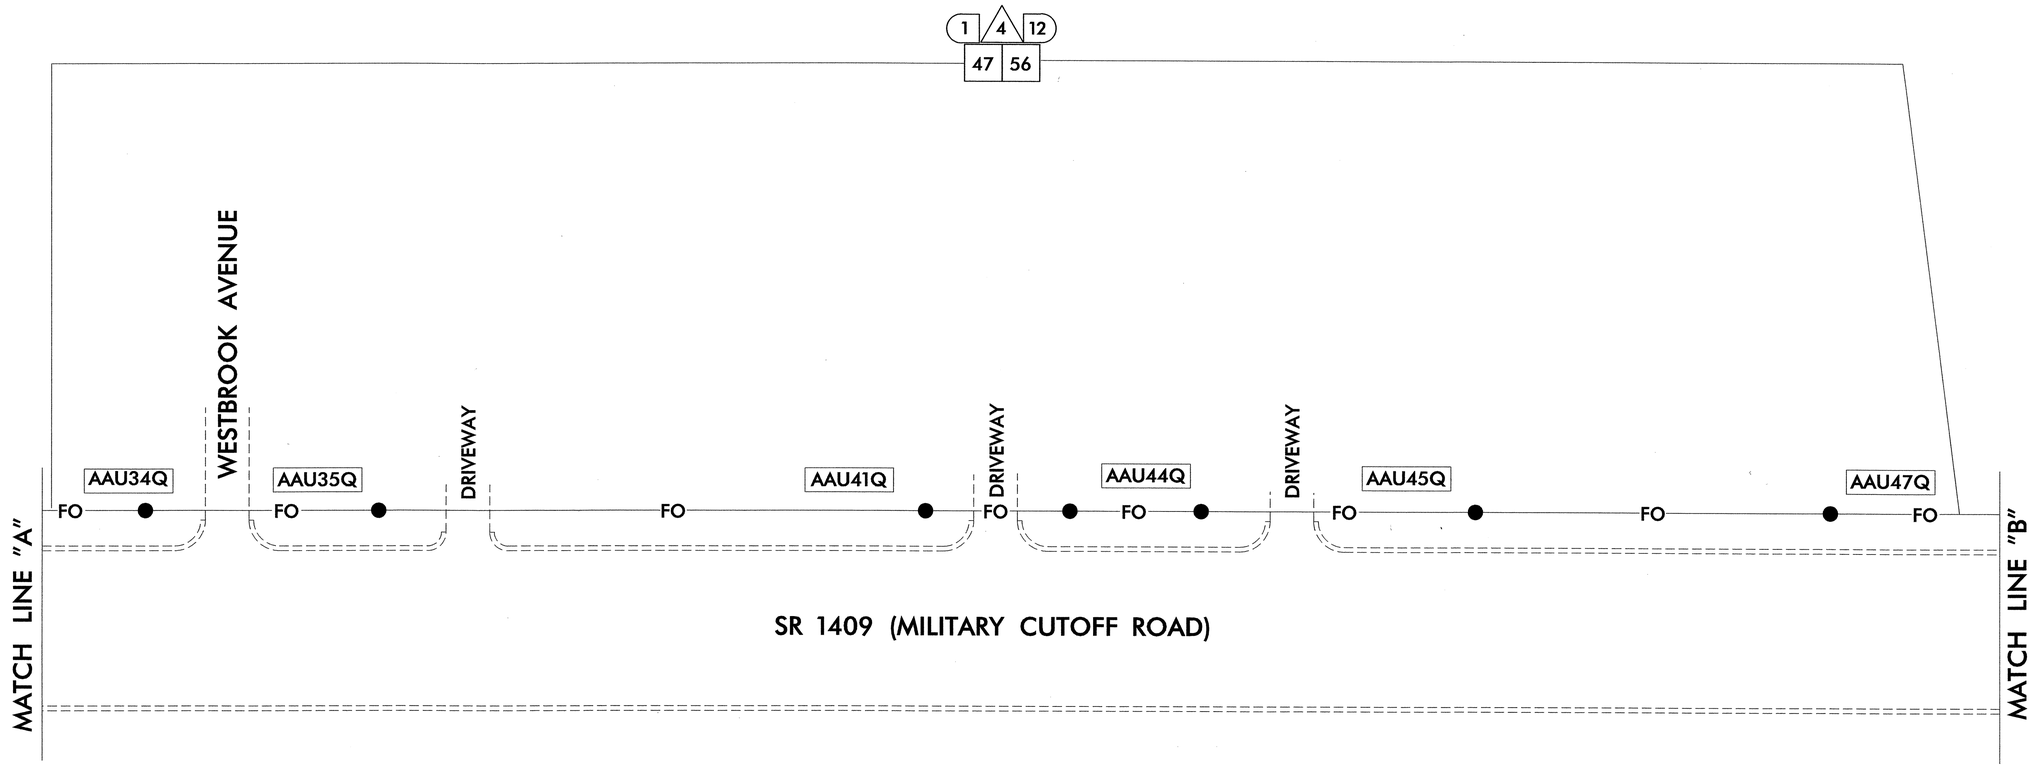

ALL NCDOT ATTACHMENT POINTS ARE 305mm (12") BELOW CATV ON FRONT SIDE OF POLE UNLESS OTHERWISE NOTED

EXISTING FROM ICT 1

SEPI ENGINEERING GROUP
2300 Rexwoods Drive
Suite 370
Raleigh, NC 27607
Tel:919-789-9977 Fax:789-9591

Prepared for:
Traffic Engineering and Safety Systems Branch
STATE OF NORTH CAROLINA DEPARTMENT OF TRANSPORTATION
Signals and Geometrics Section
122 N. McDowell St., Raleigh, NC 27603

SCALE
0
NONE

COMMUNICATION CABLE AND CONDUIT ROUTING PLANS

Division 3 New Hanover County Wilmington

PLAN DATE:	Aug. 2003	REVIEWED BY:	
PREPARED BY:	J. P. CARLON	REVIEWED BY:	S. S. Asefnia

REVISIONS	INIT.	DATE

SEAL
NORTH CAROLINA PROFESSIONAL SEAL 20104 ENGINEER SERGIEH S. ASEFNIA
SIGNATURE 1/15/04 DATE
CADD FILE NAME U-2734cdbl1route

$$$$$$SYSTIME$$$$$
$$$$$$