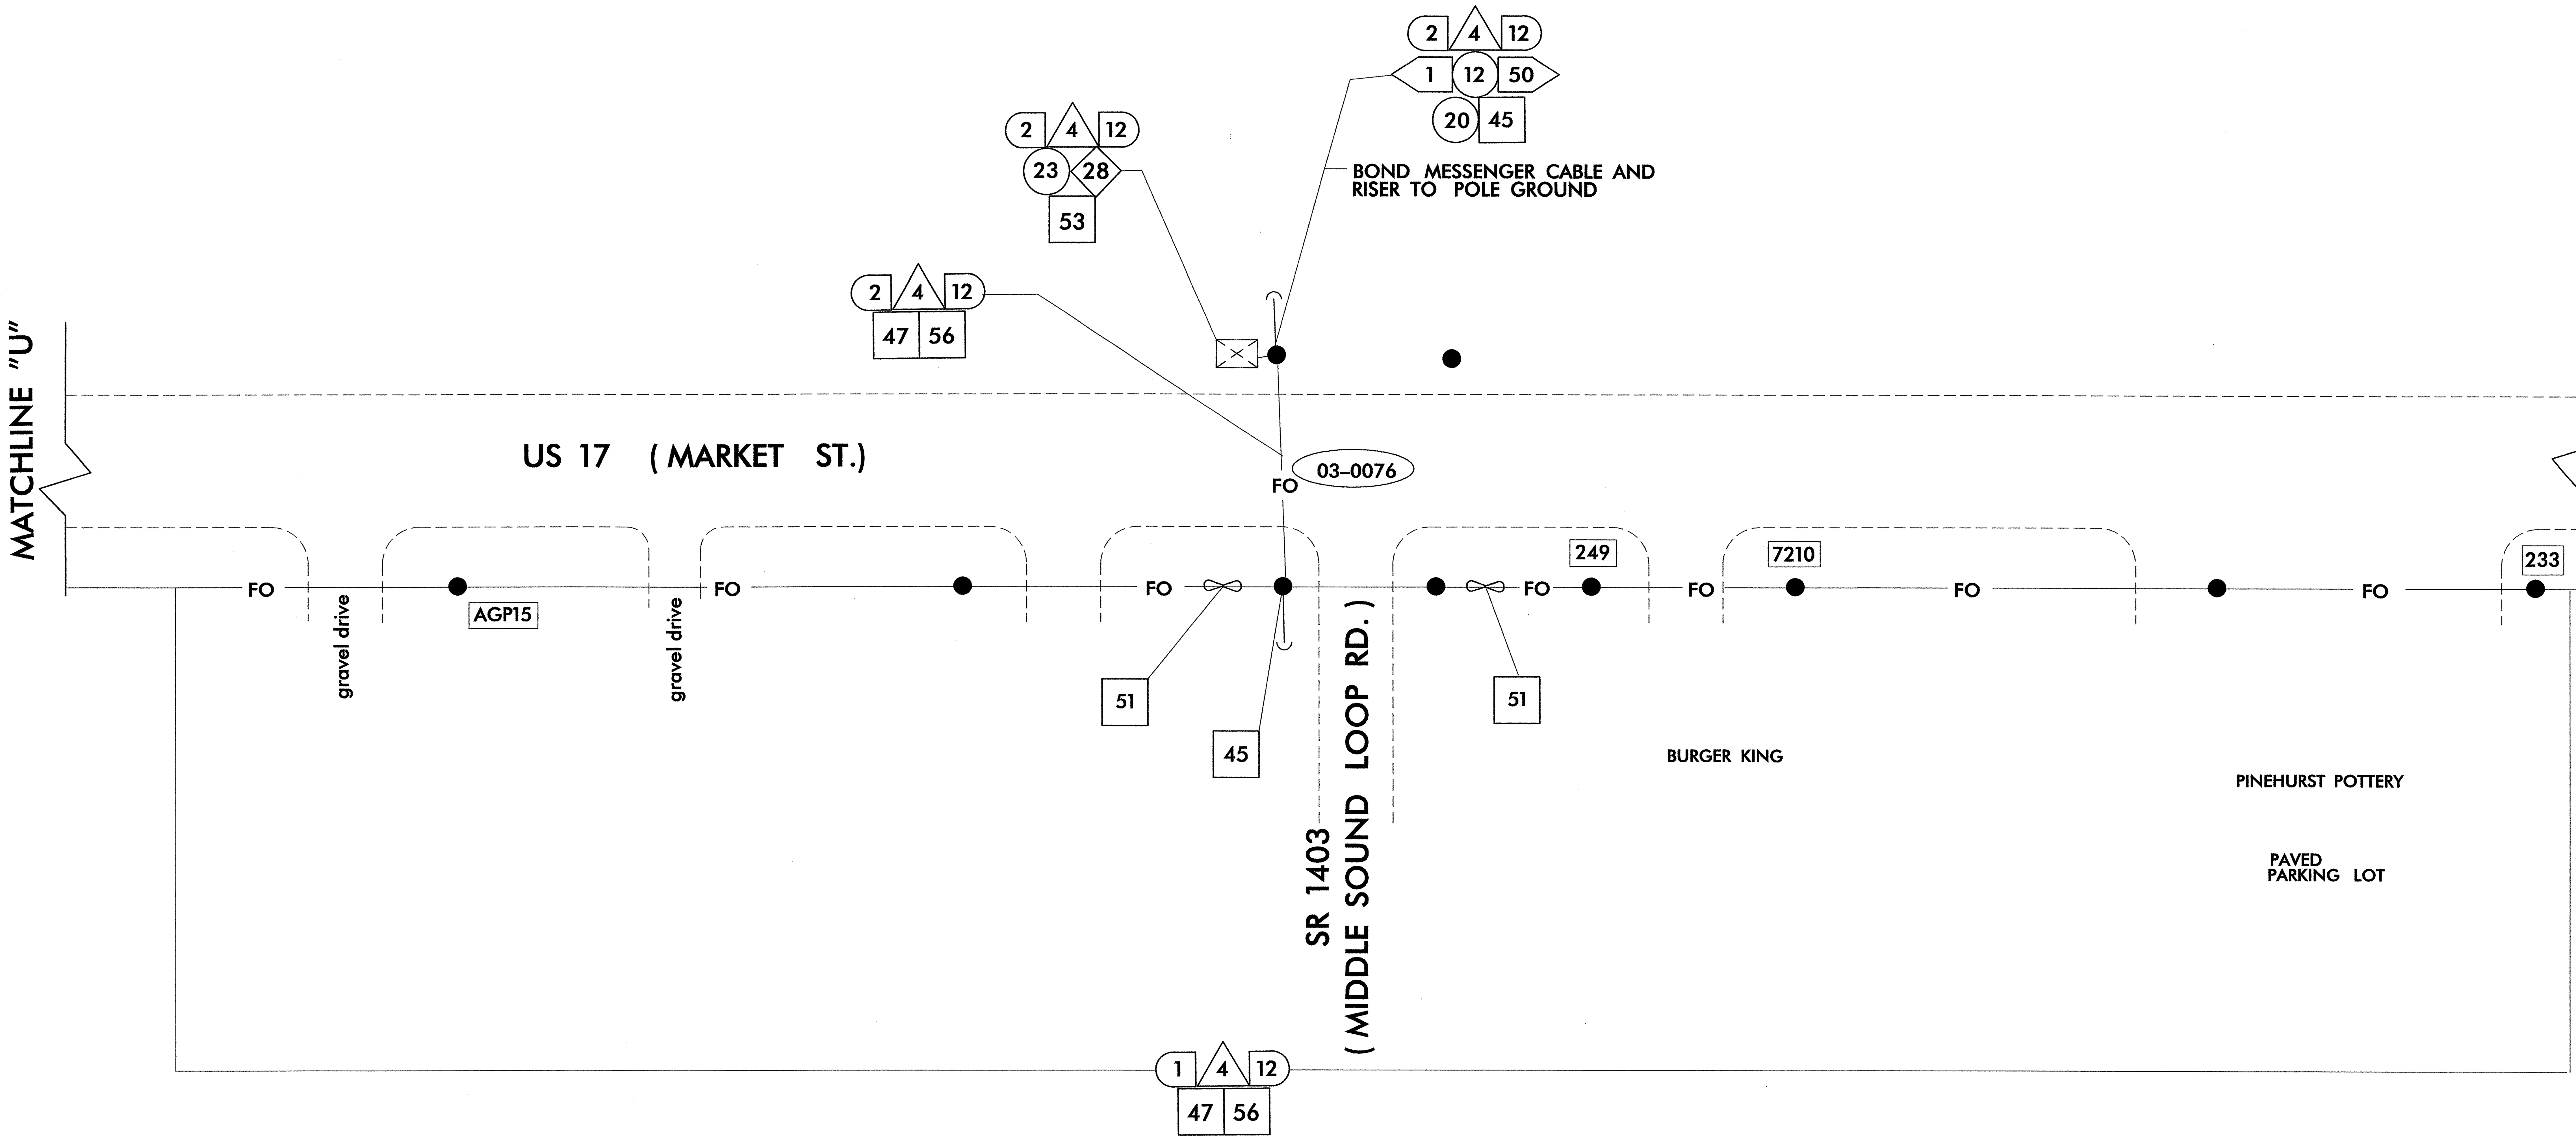

ALL NCDOT ATTACHMENT POINTS ARE 305mm (12") ABOVE CATV ON FRONT SIDE OF POLE UNLESS OTHERWISE NOTED

ICT 2

SEPI ENGINEERING GROUP
2300 Rexwoods Drive
Suite 370
Raleigh, NC 27607
Tel:919-789-9977 Fax:789-9591

Prepared for:
Traffic Engineering and Safety Systems Branch
State of North Carolina Department of Transportation
Signals and Geometrics Section
122 N. McDowell St., Raleigh, NC 27603

COMMUNICATION CABLE AND CONDUIT ROUTING PLANS

Division 3	New Hanover County		Wilmington
PLAN DATE:	Oct. 2003	REVIEWED BY:	L. M. Eddins
PREPARED BY:	J. P. Carlon	REVIEWED BY:	S. S. Asefnia

SCALE 0 NONE

REVISIONS	INIT.	DATE

SEAL
NORTH CAROLINA PROFESSIONAL ENGINEER SEAL 20104 SEPIDEH S. ASEFNIA
SIGNATURE DATE 1/15/04

CADD FILE NAME: U-2734UMR.dgn

$$$$$$SYSTIME$$$$$
$$$$$$$$$$$$$$$$DGN$$$$$$$$$$$$$$$$$$
$$$$USERNAME$$$$