METRIC	PROJECT REFERENCE NO.	SHEET NO.
	U-2734	Sig. 96

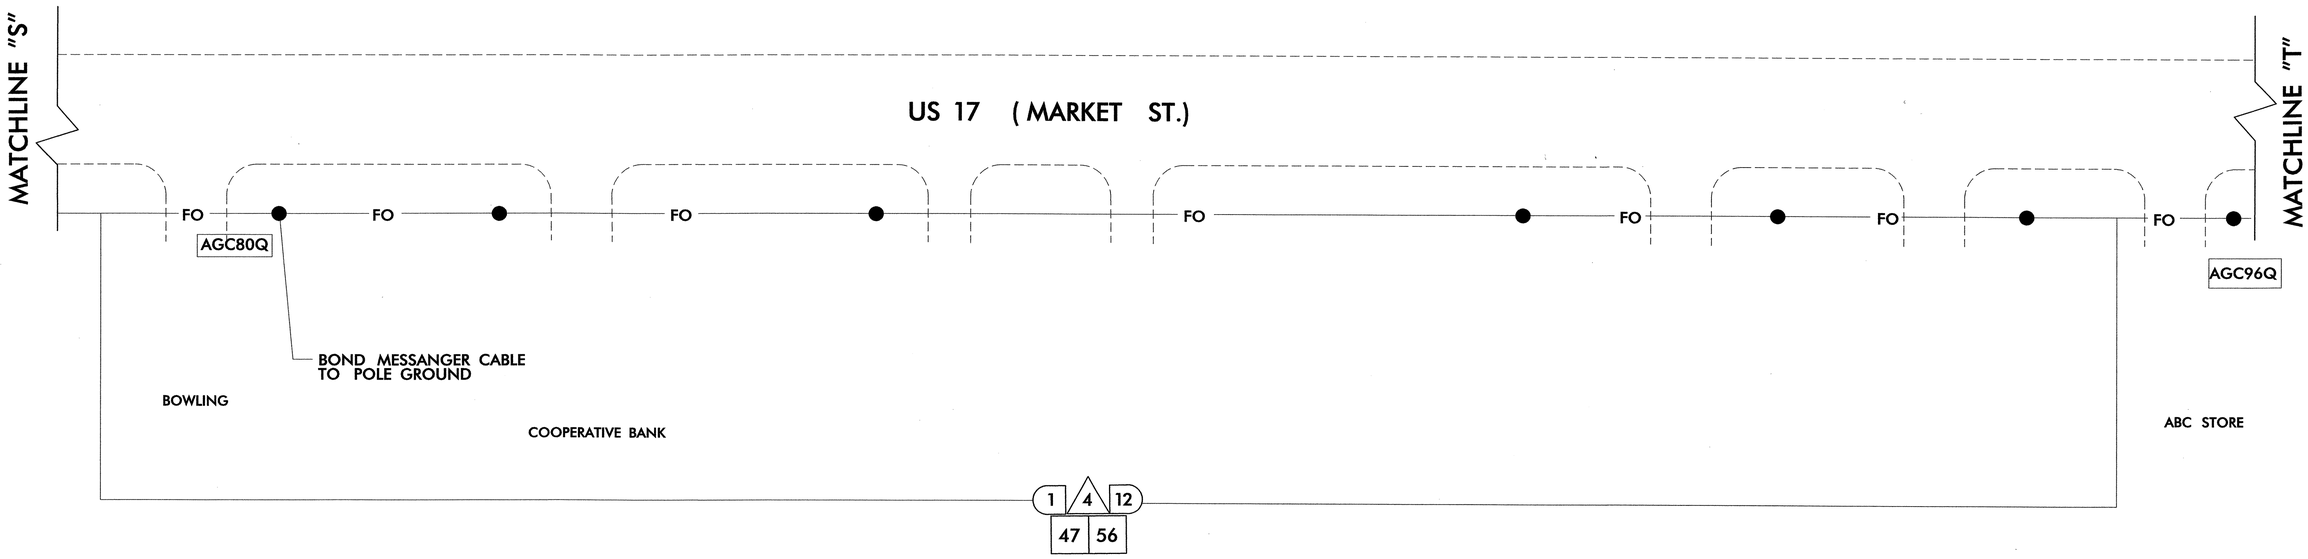

ALL NCDOT ATTACHMENT POINTS ARE 305mm (12") ABOVE CATV ON FRONT SIDE OF POLE UNLESS OTHERWISE NOTED

ICT 2

SEPI ENGINEERING GROUP
2300 Rexwoods Drive
Suite 370
Raleigh, NC 27607
Tel:919-789-9977 Fax:789-9591

Prepared for: Traffic Engineering and Safety Systems Branch, North Carolina Department of Transportation, Statewide Planning and Geometric Section
122 N. McDowell St., Raleigh, NC 27603

SCALE
0
NONE

COMMUNICATION CABLE AND CONDUIT ROUTING PLANS

Division 3	New Hanover County		Wilmington
PLAN DATE: Oct. 2003		REVIEWED BY:	L. M. Eddins
PREPARED BY: J. P. Carlon		REVIEWED BY:	S. S. Asefnia

REVISIONS	INIT.	DATE

SEAL
NORTH CAROLINA PROFESSIONAL SEAL 20104 ENGINEER SHAHEEN S. ASEFNIA

SIGNATURE 1/15/04 DATE

CADD FILE NAME: U-2734UMR.dgn

$$$$SYSTIME$$$$
$$$$USERNAME$$$$