METRIC	PROJECT REFERENCE NO.	SHEET NO.
	U-2734	SIGN 19

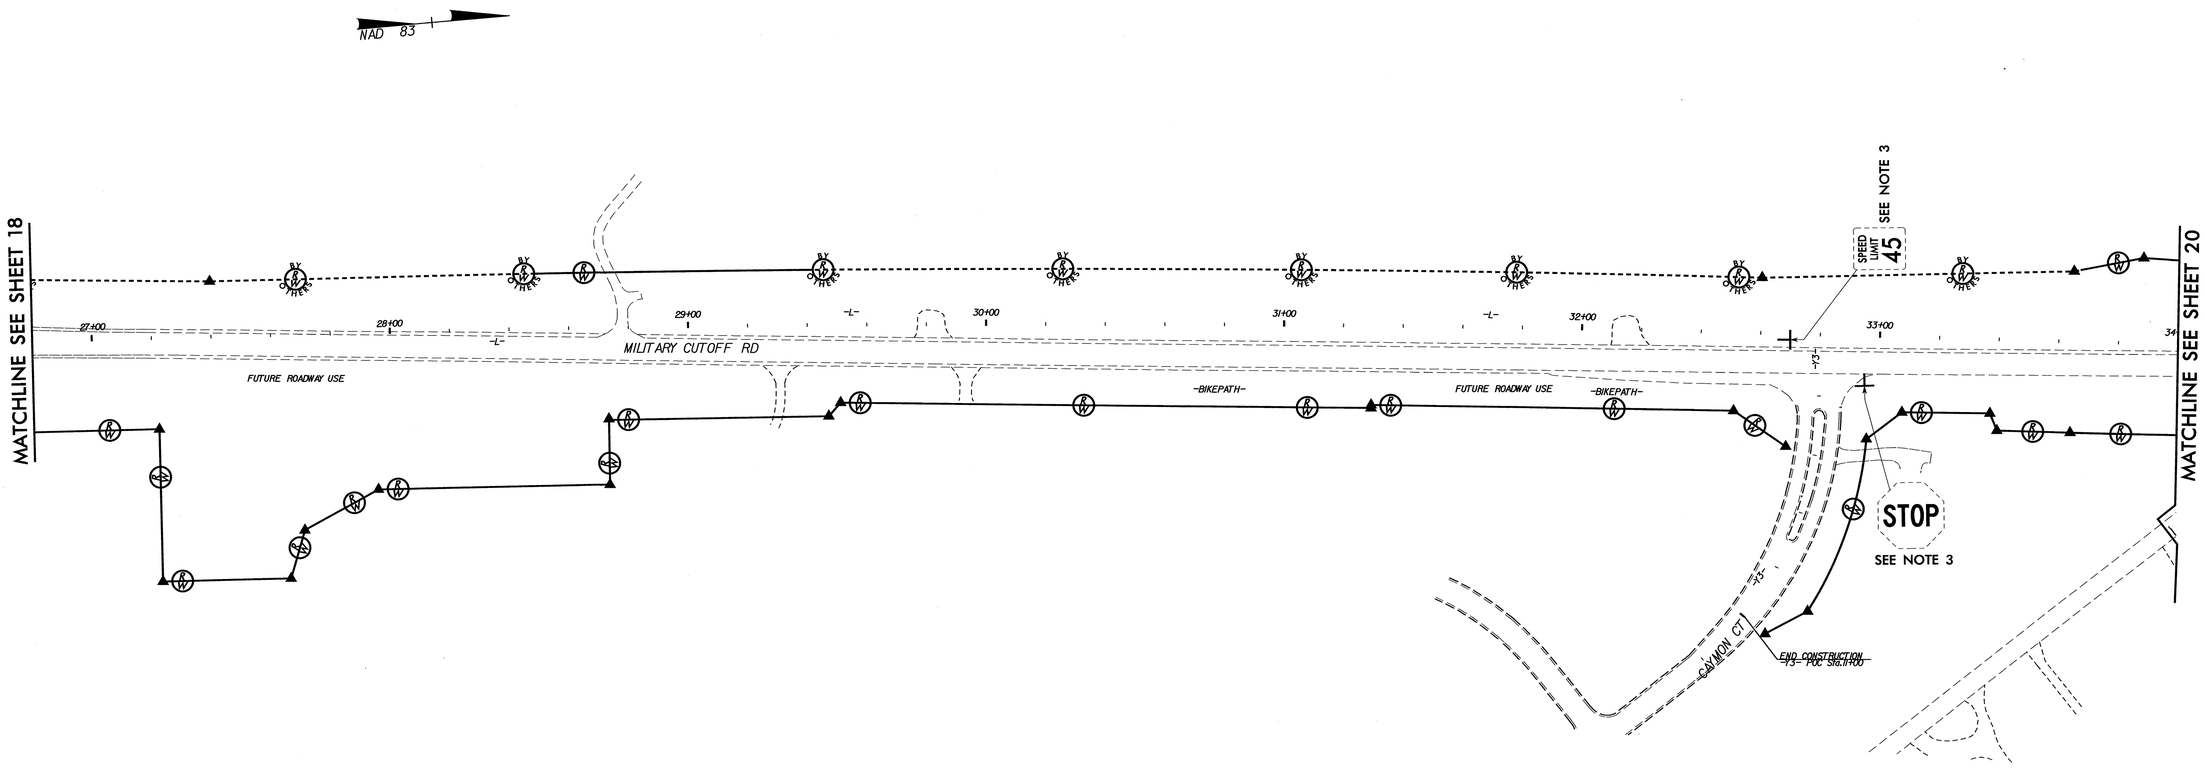

SEPI ENGINEERING GROUP
2300 Rexwoods Drive
Suite 370
Raleigh, NC 27607
Tel:919-789-9977 Fax:789-9591

APPROVED:_____ DATE:_____

NORTH CAROLINA SEAL 20104 ENGINEER SEPIDEH S. ASEFINA

12.11.03

MILITARY CUTOFF RD
EXISTING SIGNS
-L- STA 26+80 TO -L- STA 34+00

SCALE:	NONE
DATE:	12-03
DWG. BY:	CEK
DESIGN BY:	RLW
REVIEWED BY:	SSA

N. C. DEPARTMENT OF TRANSPORTATION
DIVISION OF HIGHWAYS
TRAFFIC ENGINEERING BRANCH

REVISIONS

CADD FILE