STATE PROJECT NO.	COUNTY	BRIDGE NO.	SHEET NO.	TOTAL SHEETS
8.2261301	ONSLOW	40	3	9
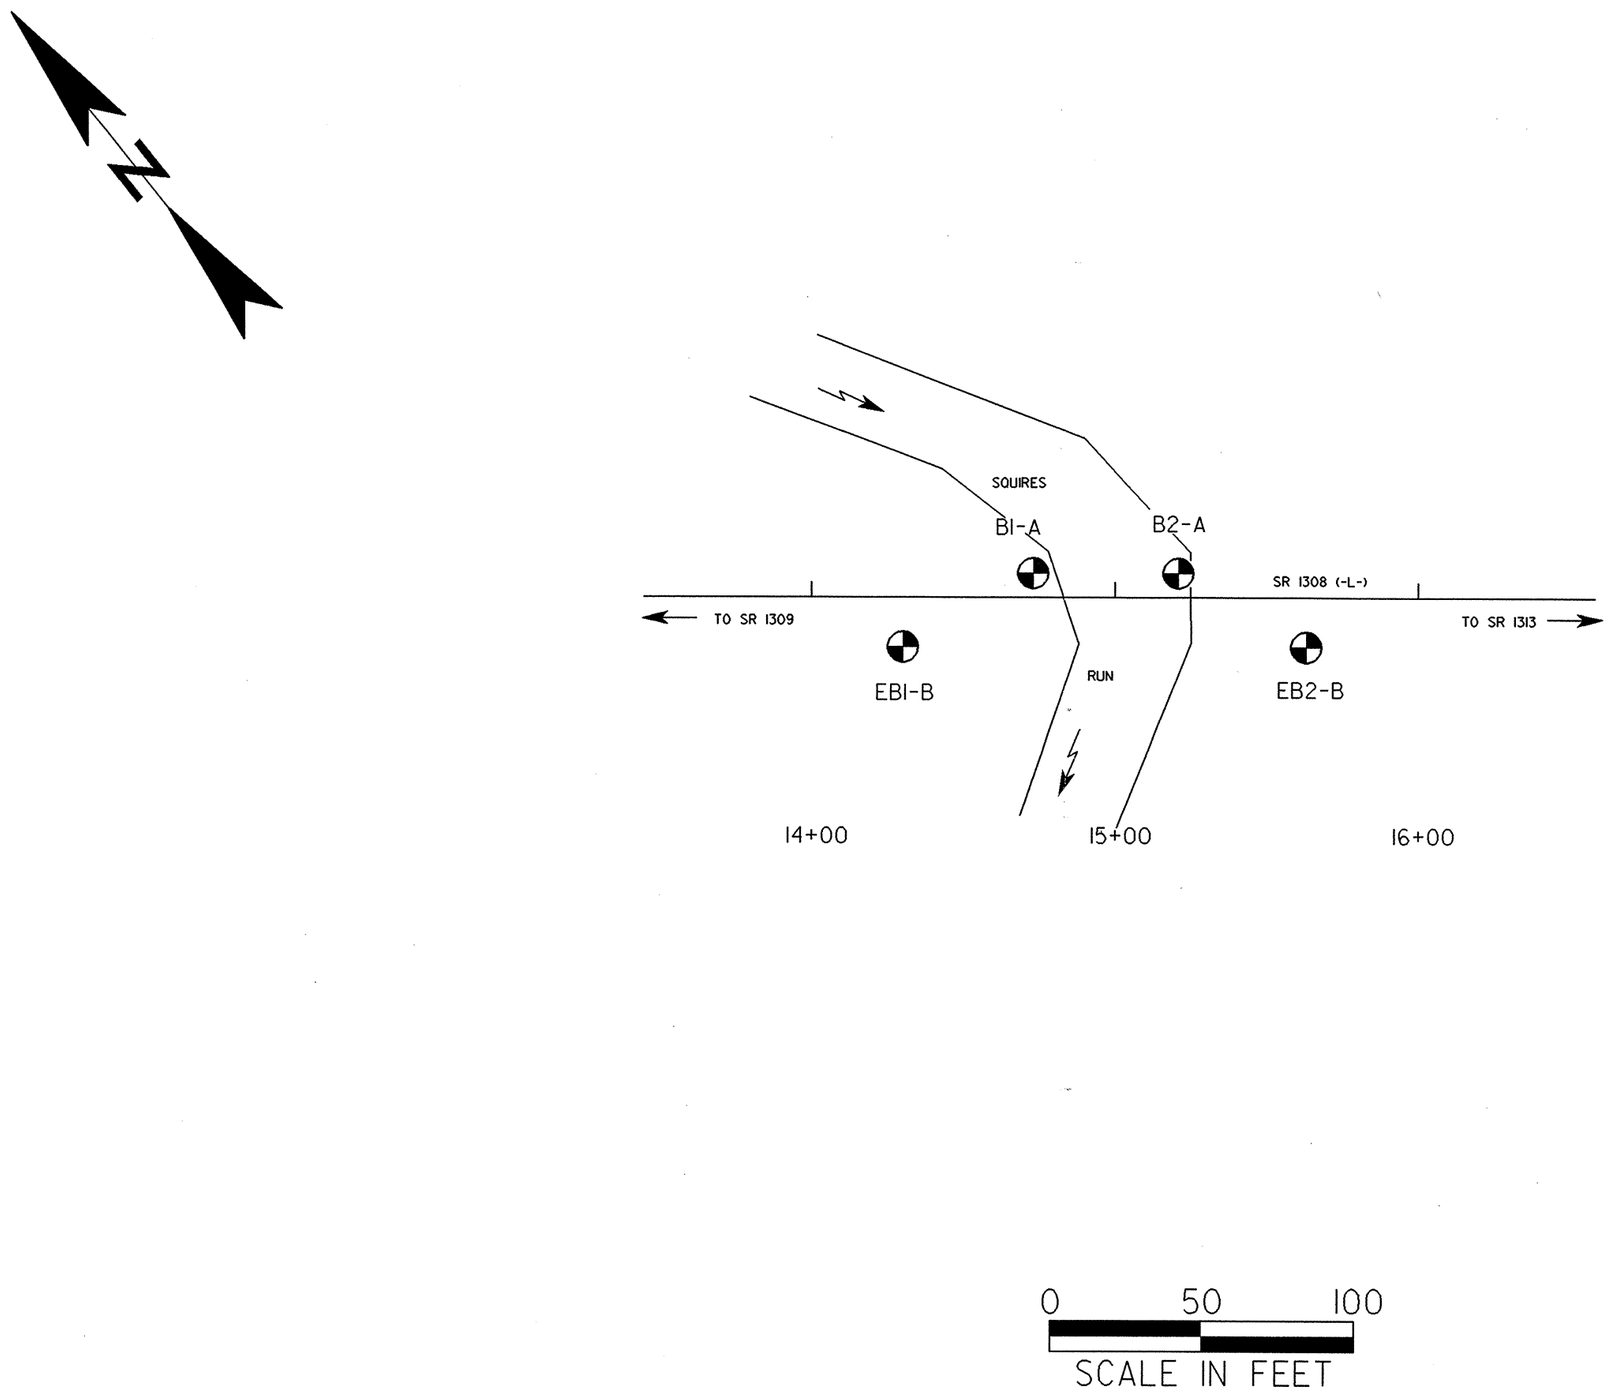
SR 1308 (-L-) OVER SQUIRES RUN