METRIC	PROJECT REFERENCE NO.	SHEET NO.
	8.1650401	6
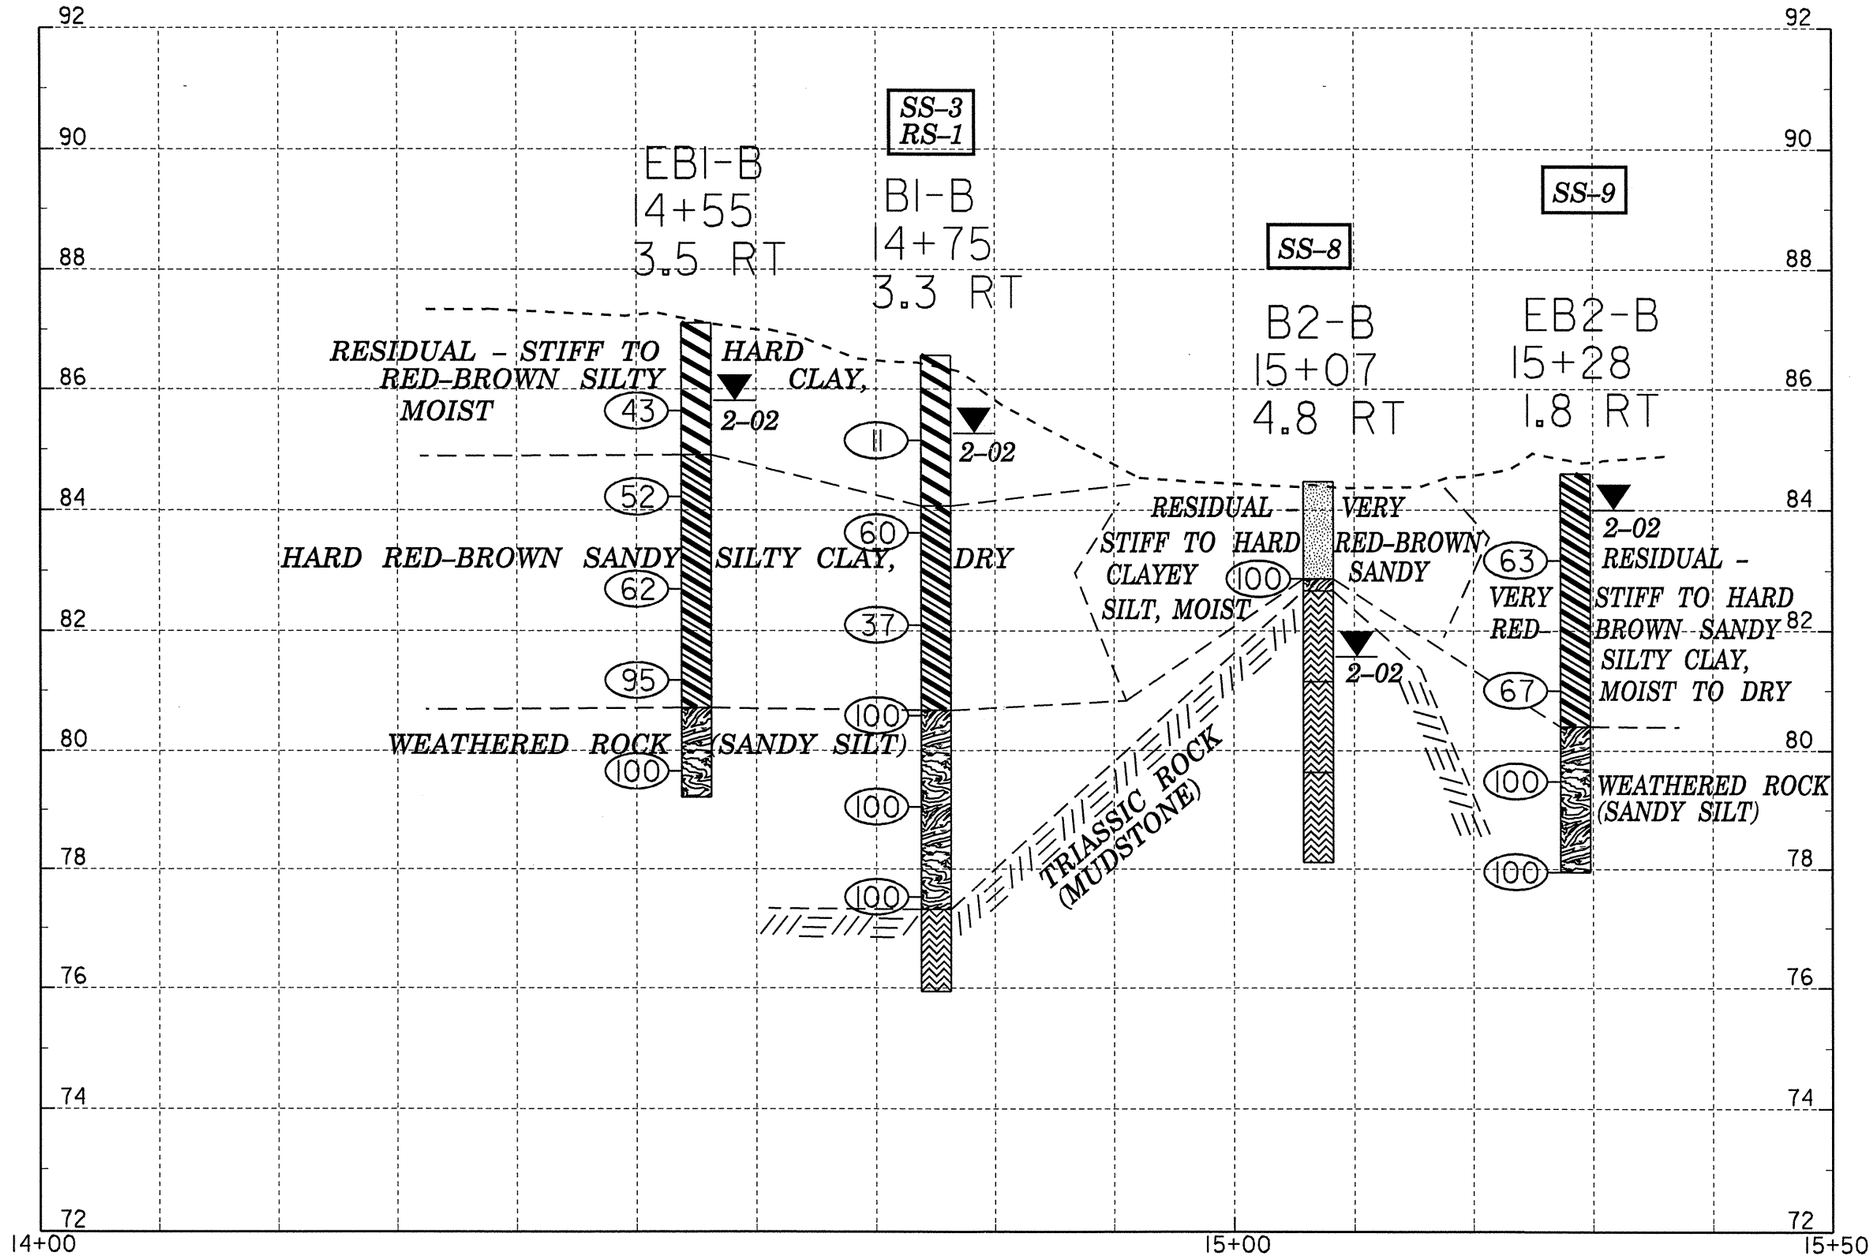
PROFILE 3.0 METERS RIGHT OF -L-