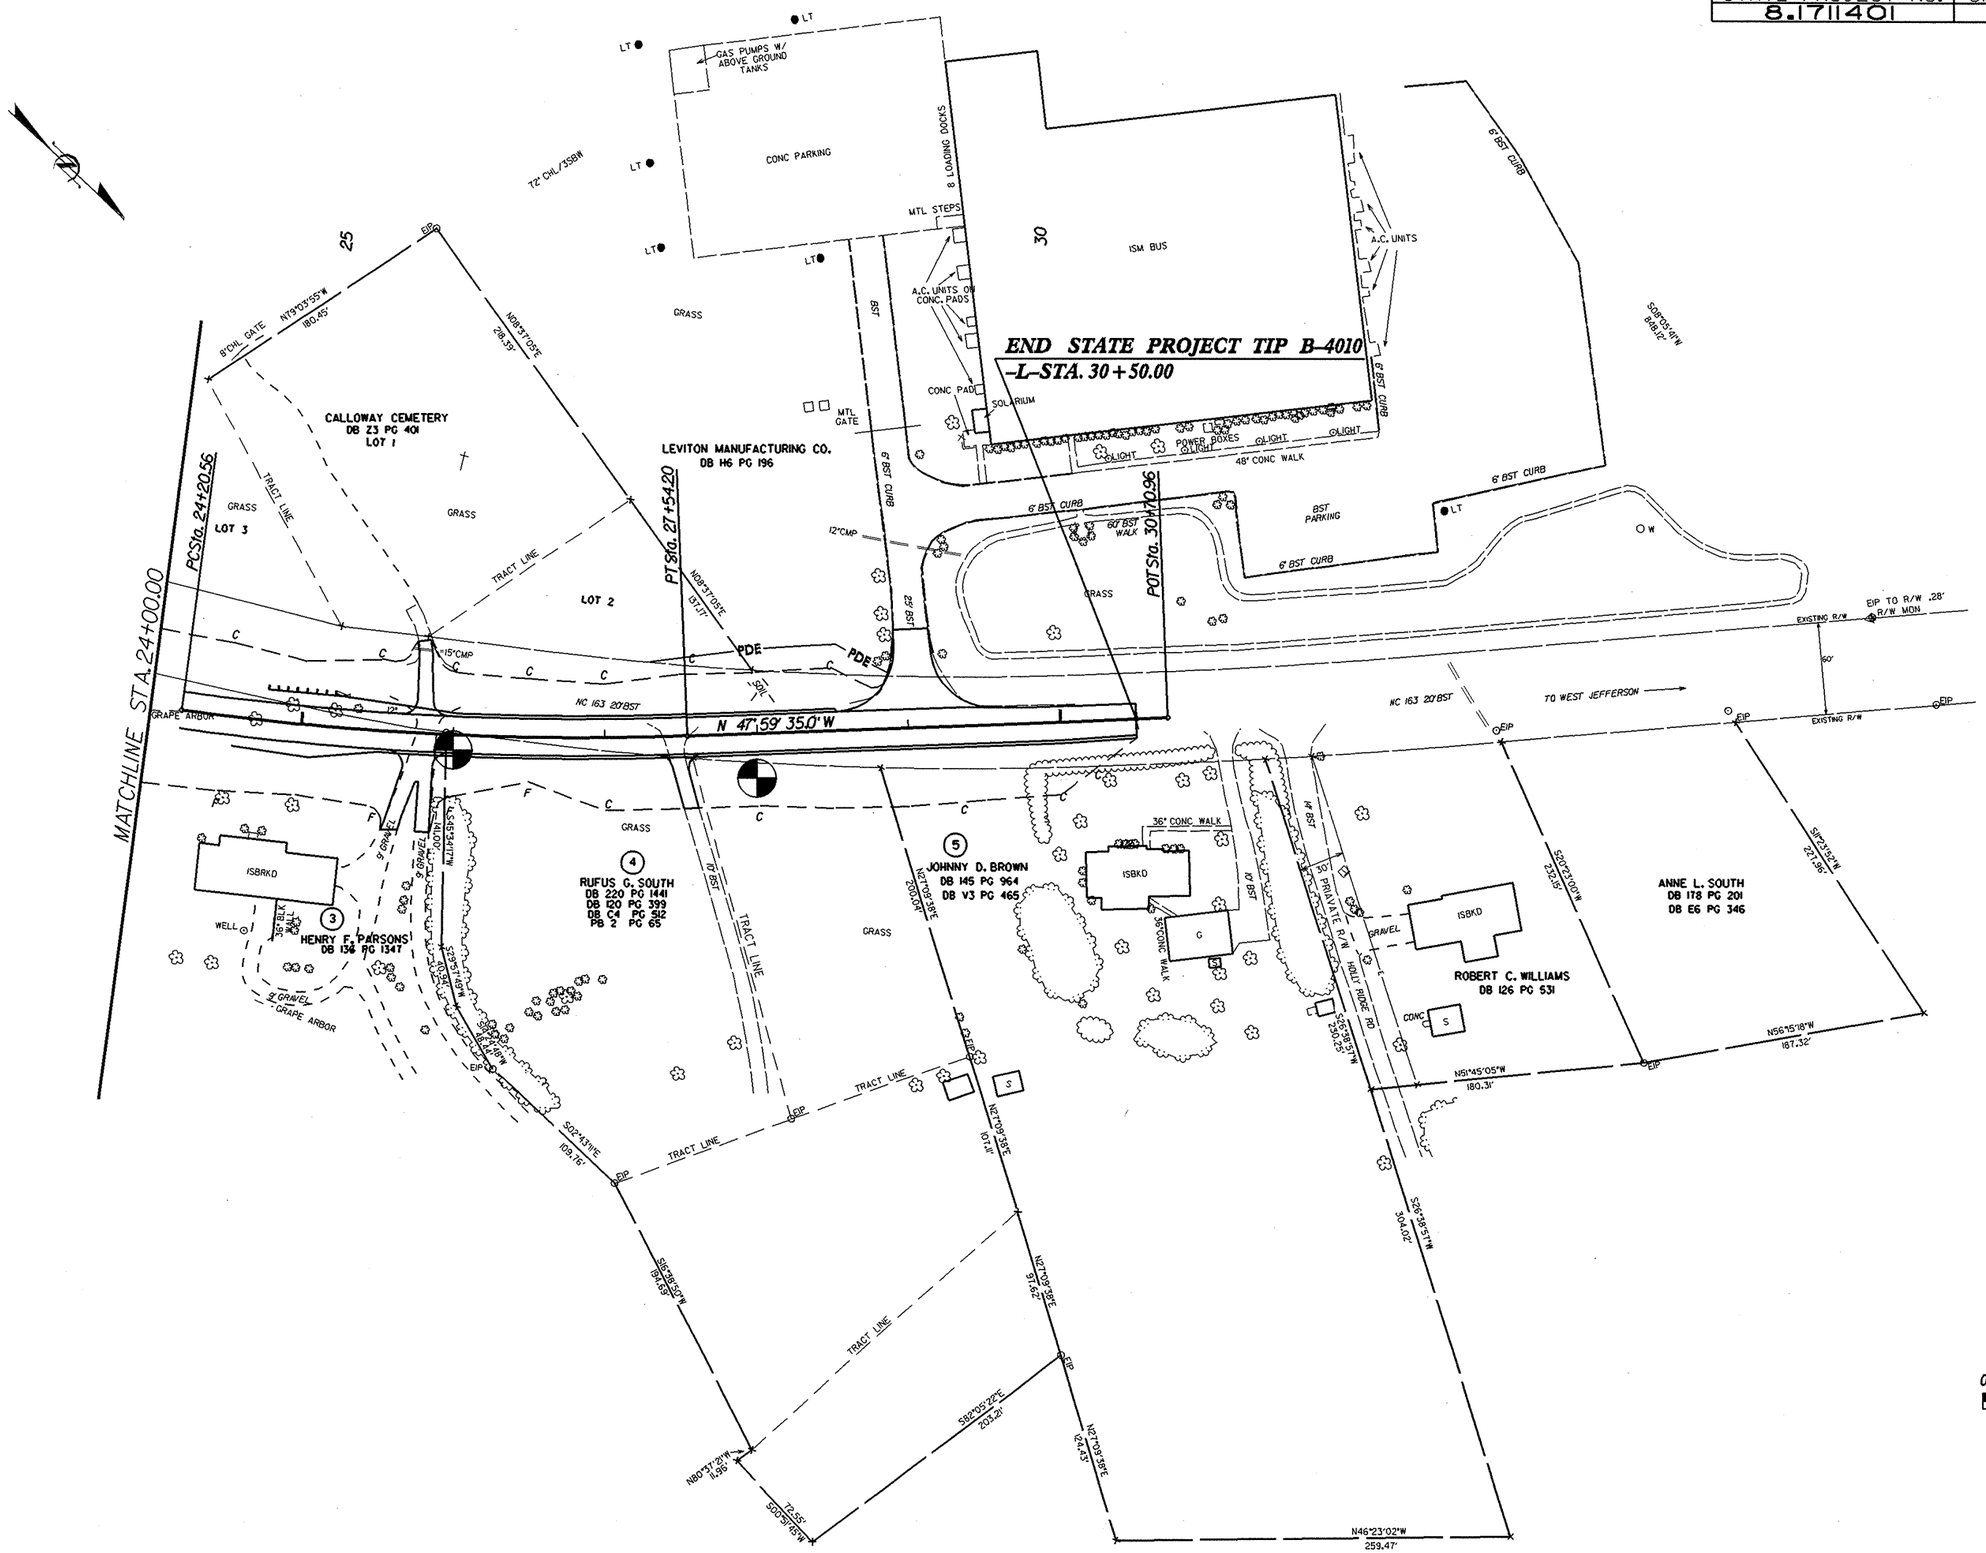STATE PROJECT NO.	SHEET NO.	TOTAL SHEETS
8.1711401	5	26