PROJECT REFERENCE NO.	SHEET NO.
WBS 36982.3.1	TMS-7

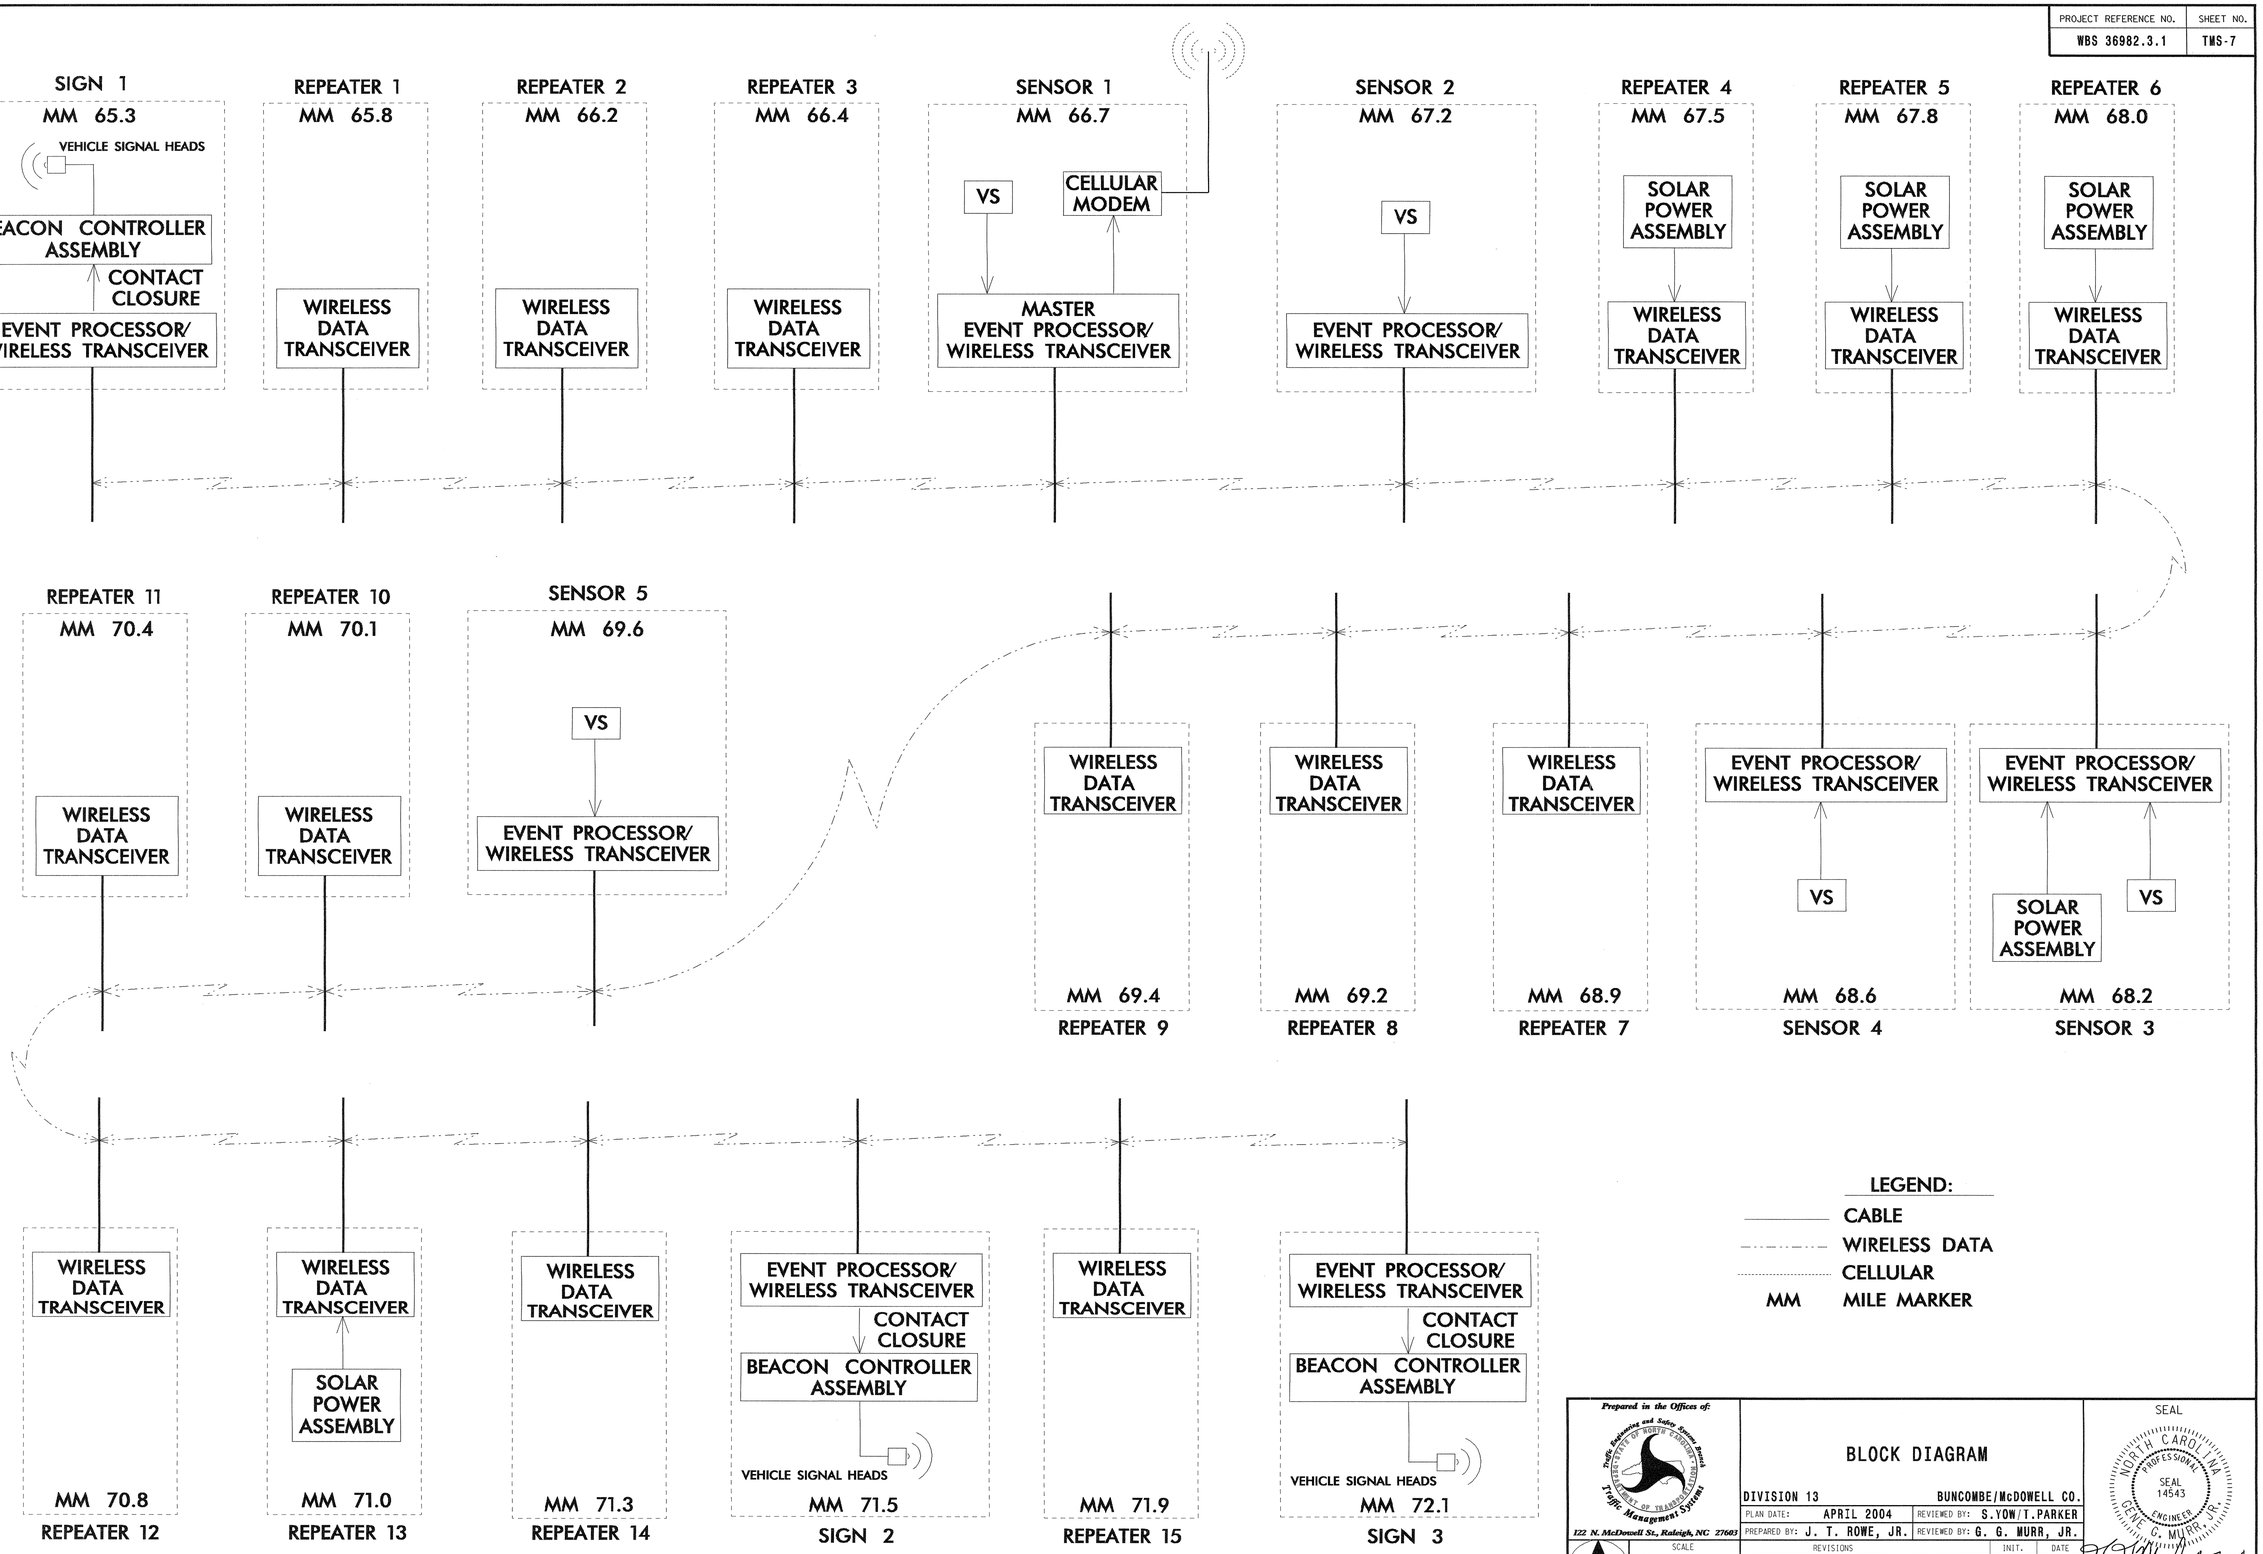

Prepared in the Offices of:
Traffic Engineering and Safety Systems Branch
Traffic Management Systems
122 N. McDowell St., Raleigh, NC 27603

BLOCK DIAGRAM

DIVISION 13 BUNCOMBE/McDOWELL CO.

PLAN DATE: APRIL 2004 REVIEWED BY: S.YOW/T.PARKER

PREPARED BY: J. T. ROWE, JR. REVIEWED BY: G. G. MURR, JR.

SCALE 0

REVISIONS INIT. DATE

SEAL

NORTH CAROLINA PROFESSIONAL SEAL 14543 ENGINEER GENE G. MURR, JR.

SIGNATURE 4-7-04 DATE

CADD Filename: