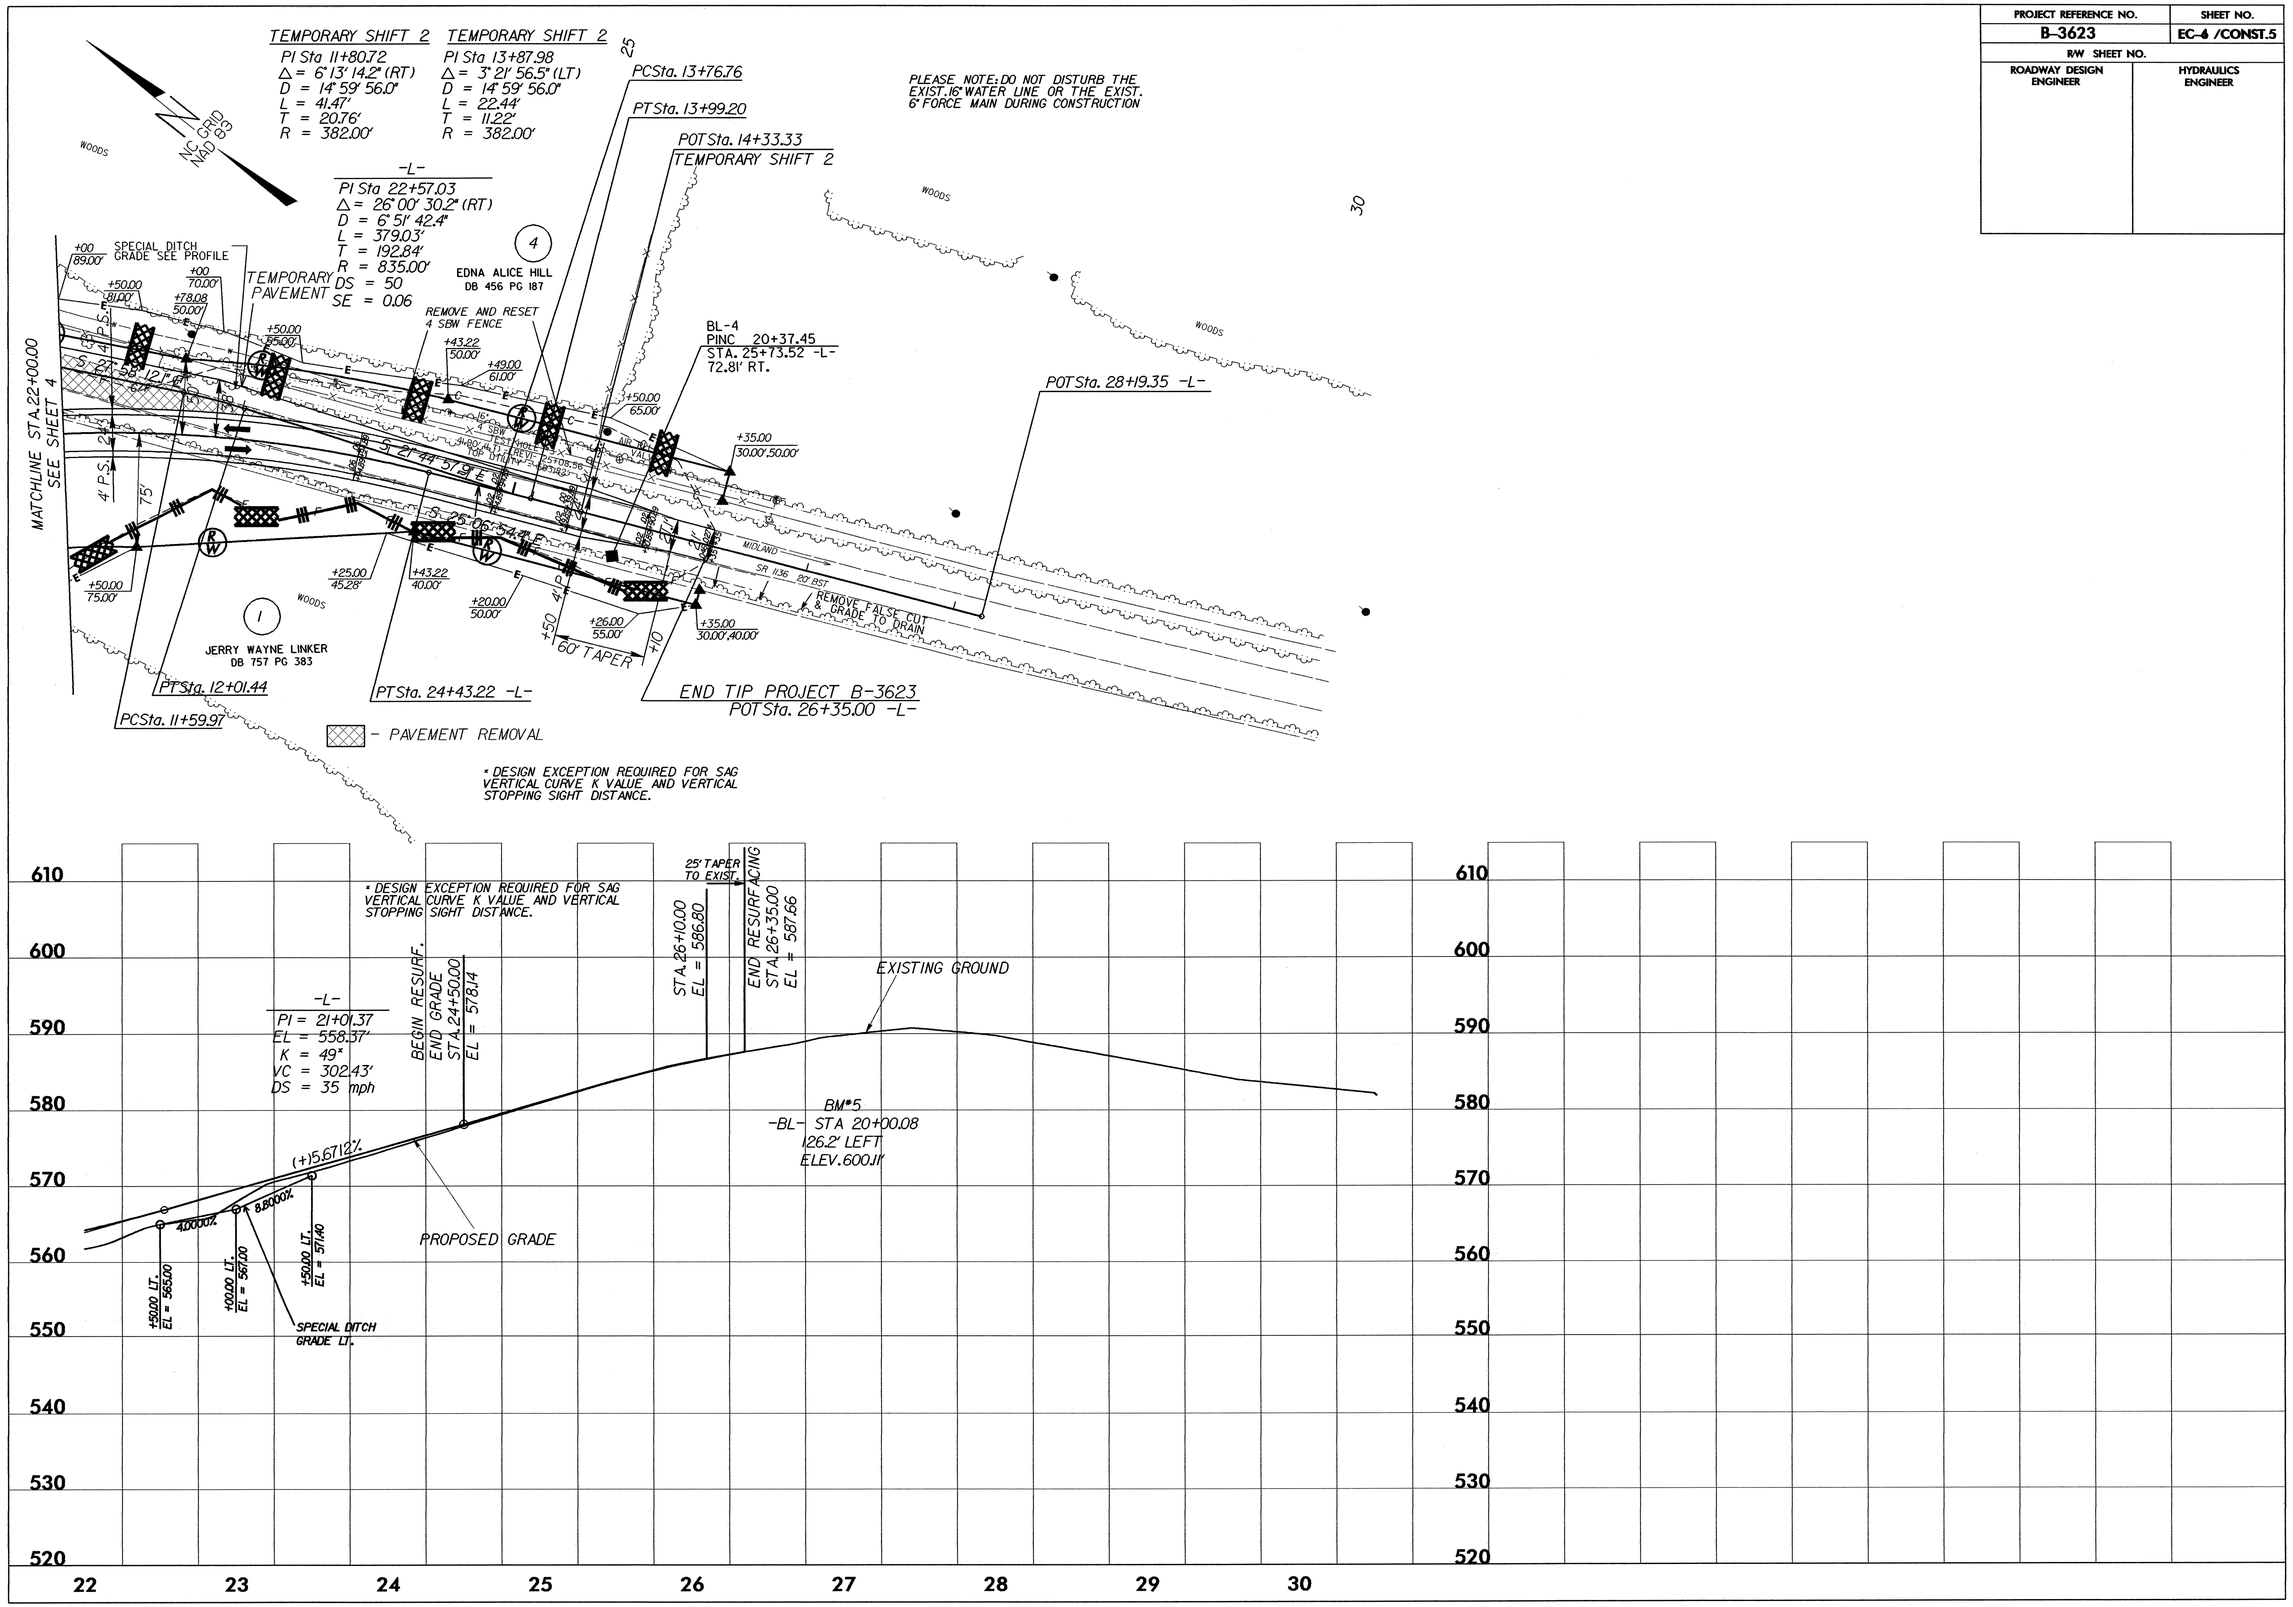PROJECT REFERENCE NO.	SHEET NO.
B-3623	EC-4 /CONST.5
R/W SHEET NO.	
ROADWAY DESIGN ENGINEER	HYDRAULICS ENGINEER