| PROJECT REF. NO. | SHEET NO. | TOTAL SHEETS |
|---|---|---|
| B-3623 | 6 | 22 |

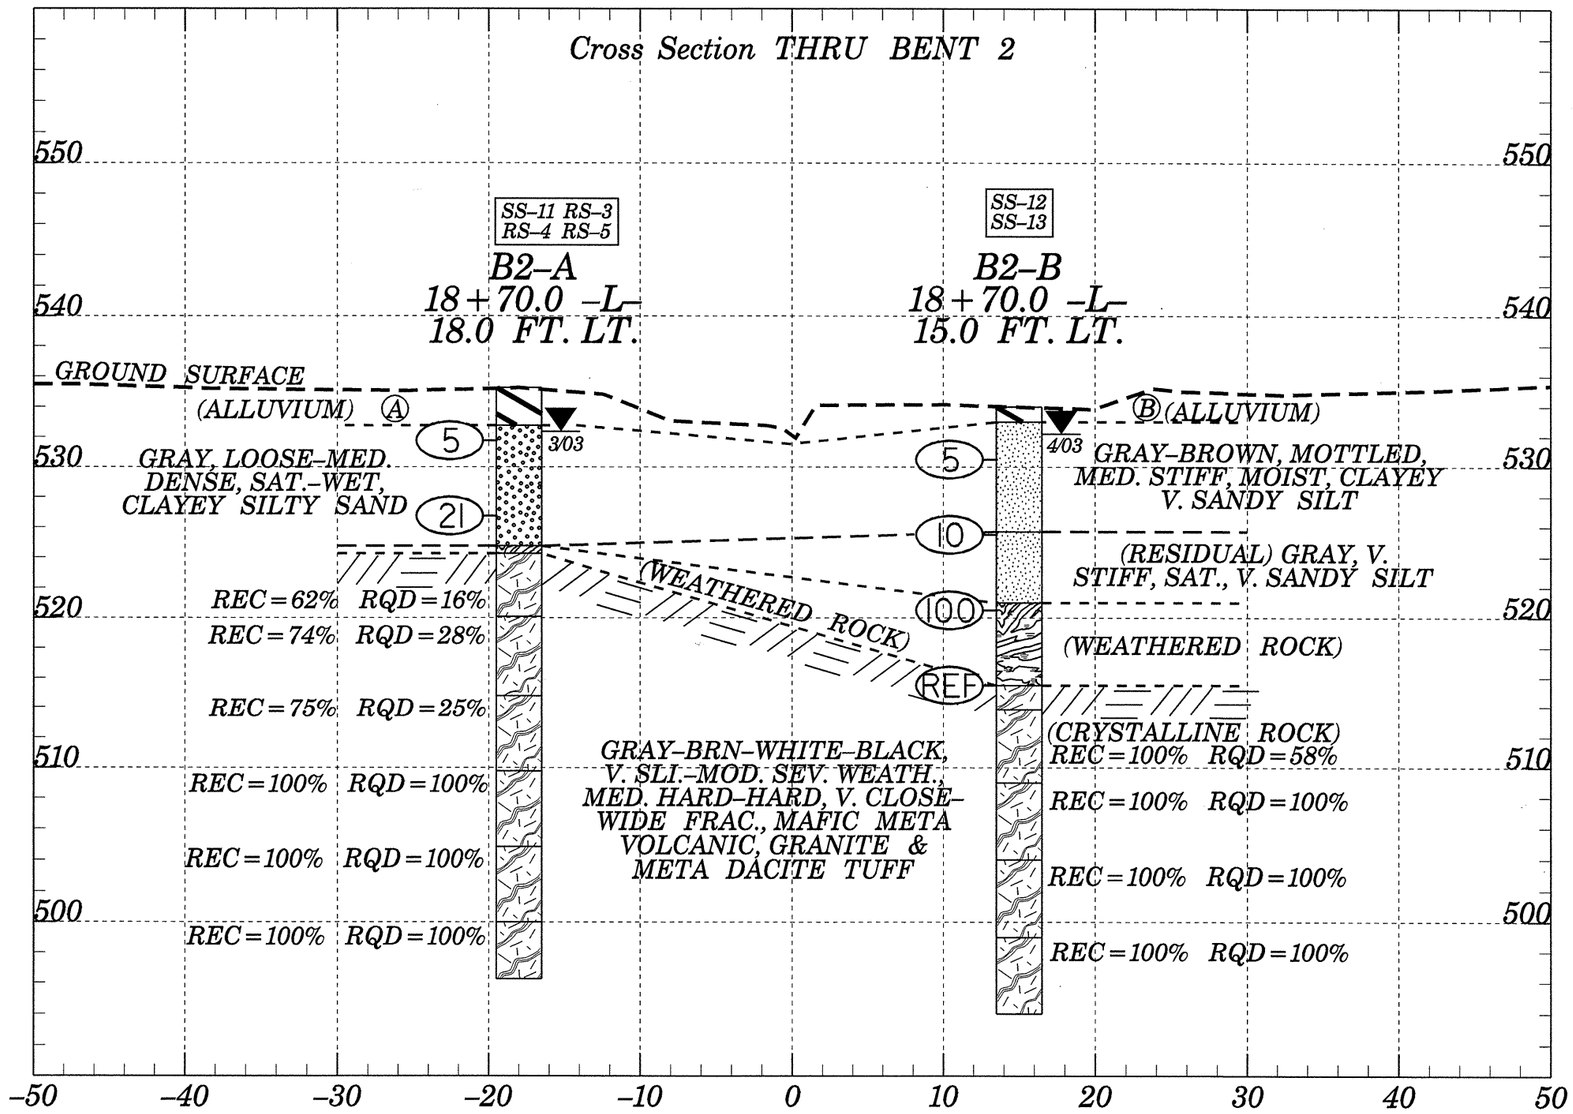


Ⓐ (ALLUVIUM) BROWN, SOFT, MOIST, SILTY CLAY

Ⓑ (ALLUVIUM) BROWN, SOFT-MED. STIFF, MOIST, SILTY CLAY