PROJECT REFERENCE NO.	SHEET NO.
B-3929	10
ROADWAY DESIGN ENGINEER	HYDRAULICS ENGINEER

PRELIMINARY PLANS
DO NOT USE FOR CONSTRUCTION
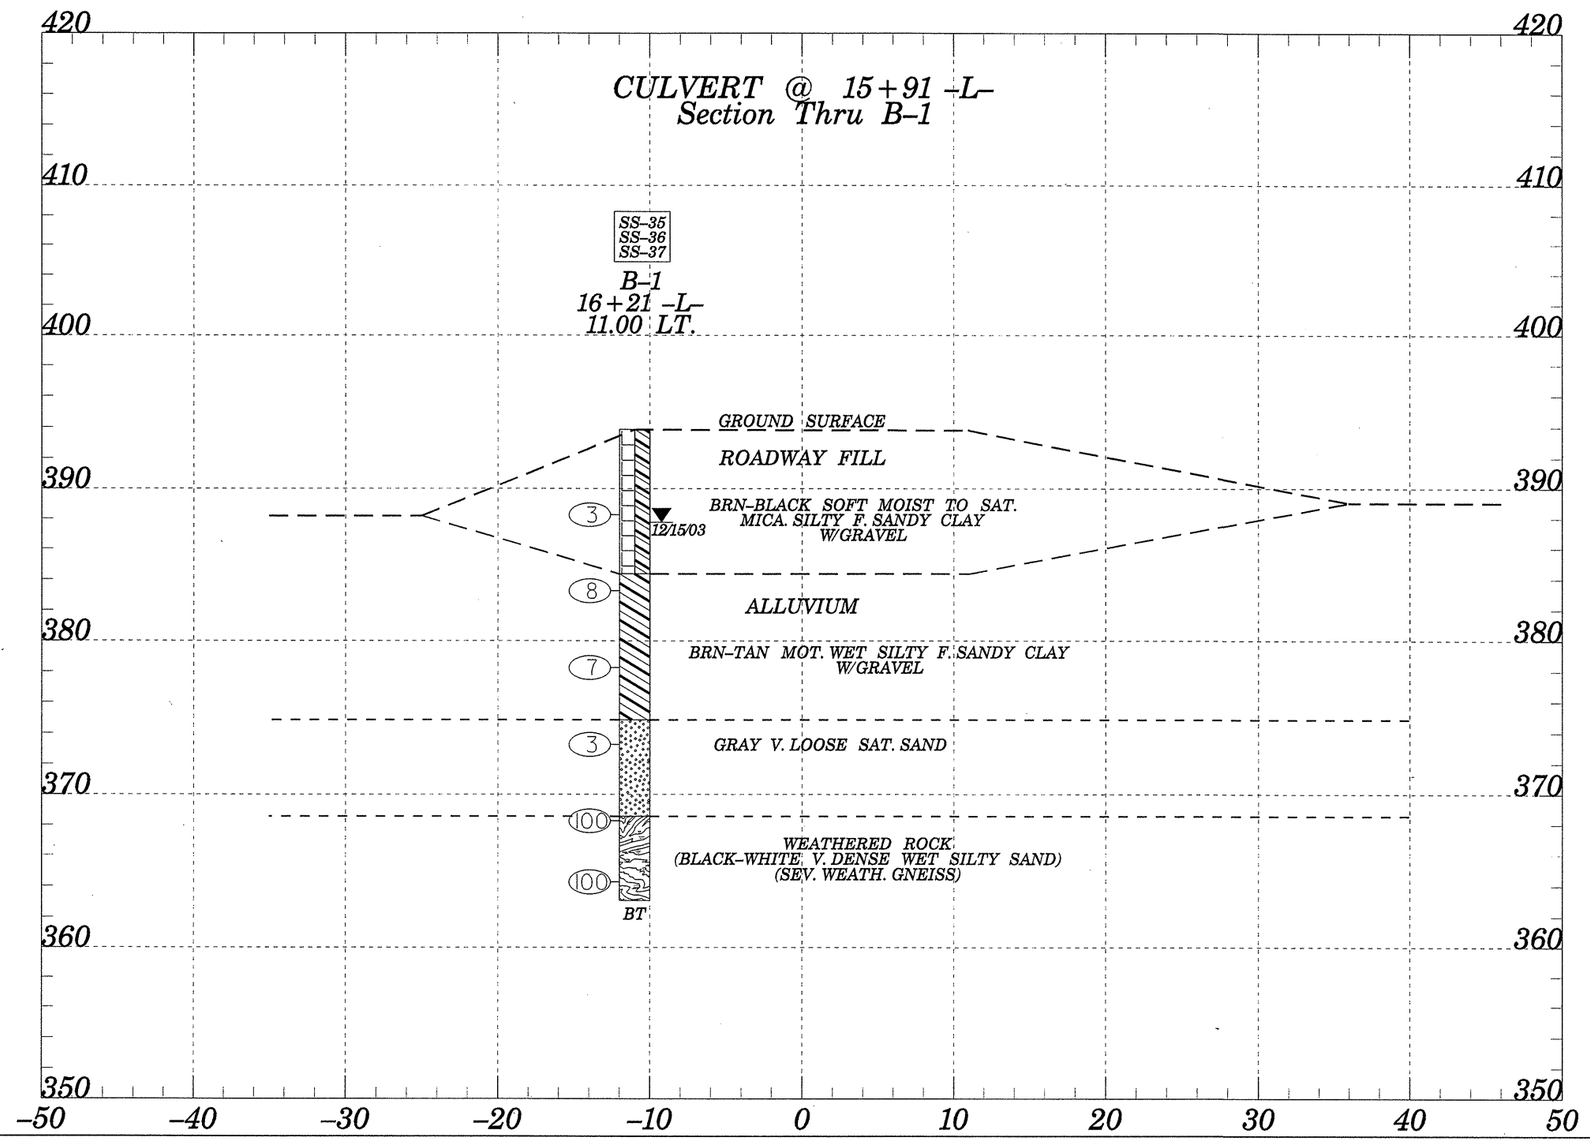
INCOMPLETE PLANS
DO NOT USE FOR R/W ACQUISITION