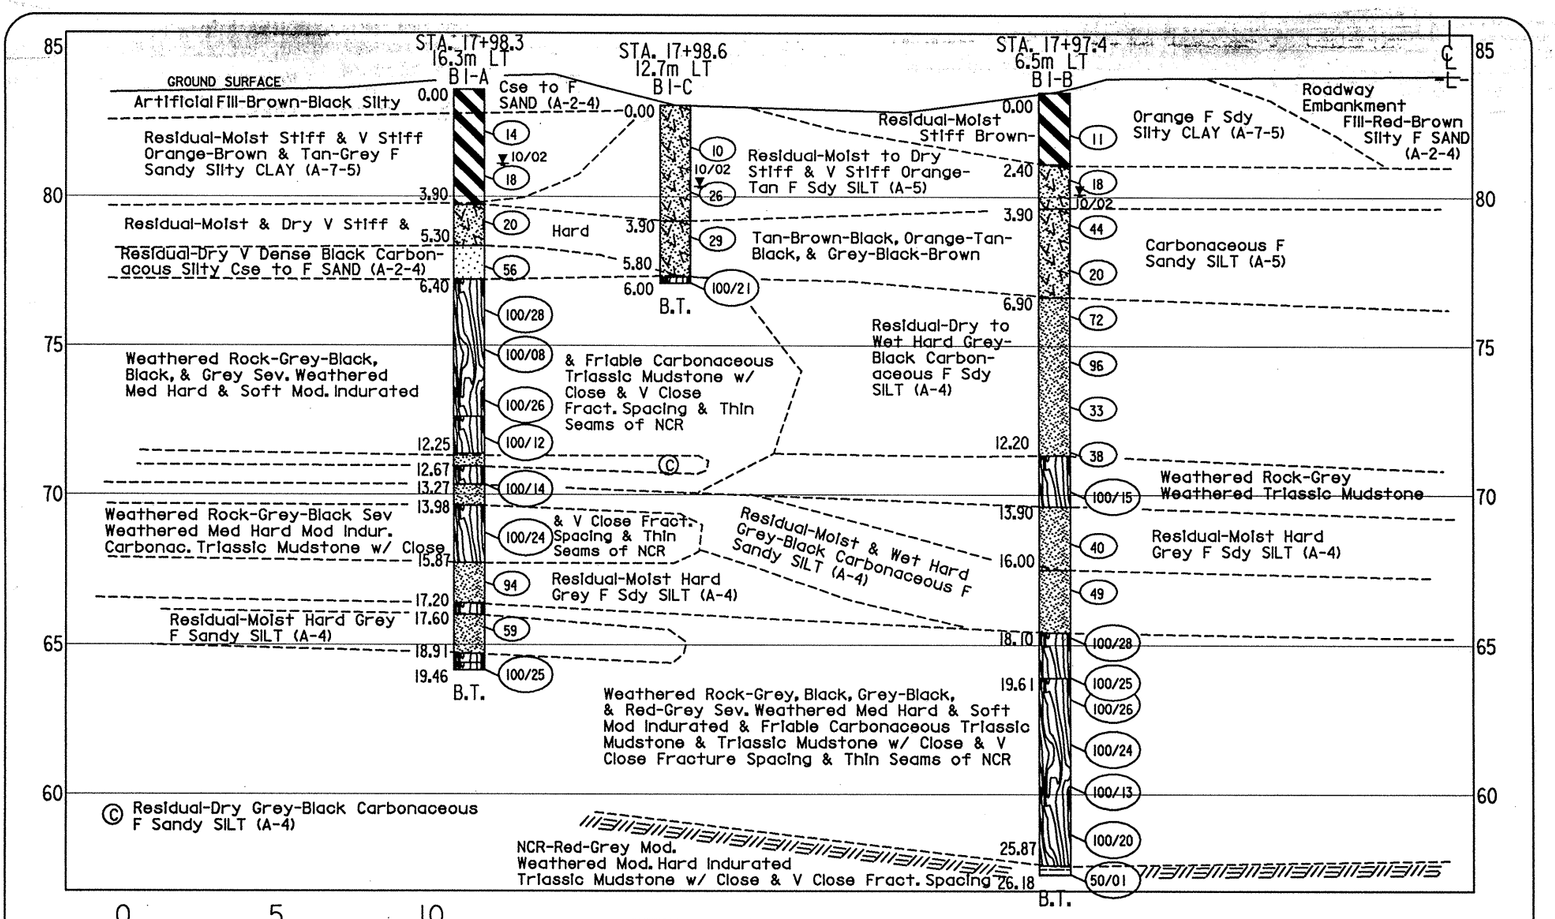

0 5 10

VERT. SCALE IN METERS

0 2.5 5

HORIZ. SCALE IN METERS

GEOSCIENCE GROUP, INC.
4000-H Spring Garden Street
Greensboro, NC 27407
336-856-1923
336-856-1925 (fax)

CROSS-SECTION THROUGH BENT-1

Site 1: Bridge on SBL US 421 over AC&WR

Chatham County, North Carolina

Project No. 6.529005T	TIP No. R-2610A
Federal No. N/A	Vert. Scale 1:200
Date 11/14/02	Horiz. Scale 1:100
Drawn by DH	Drawing No. 6

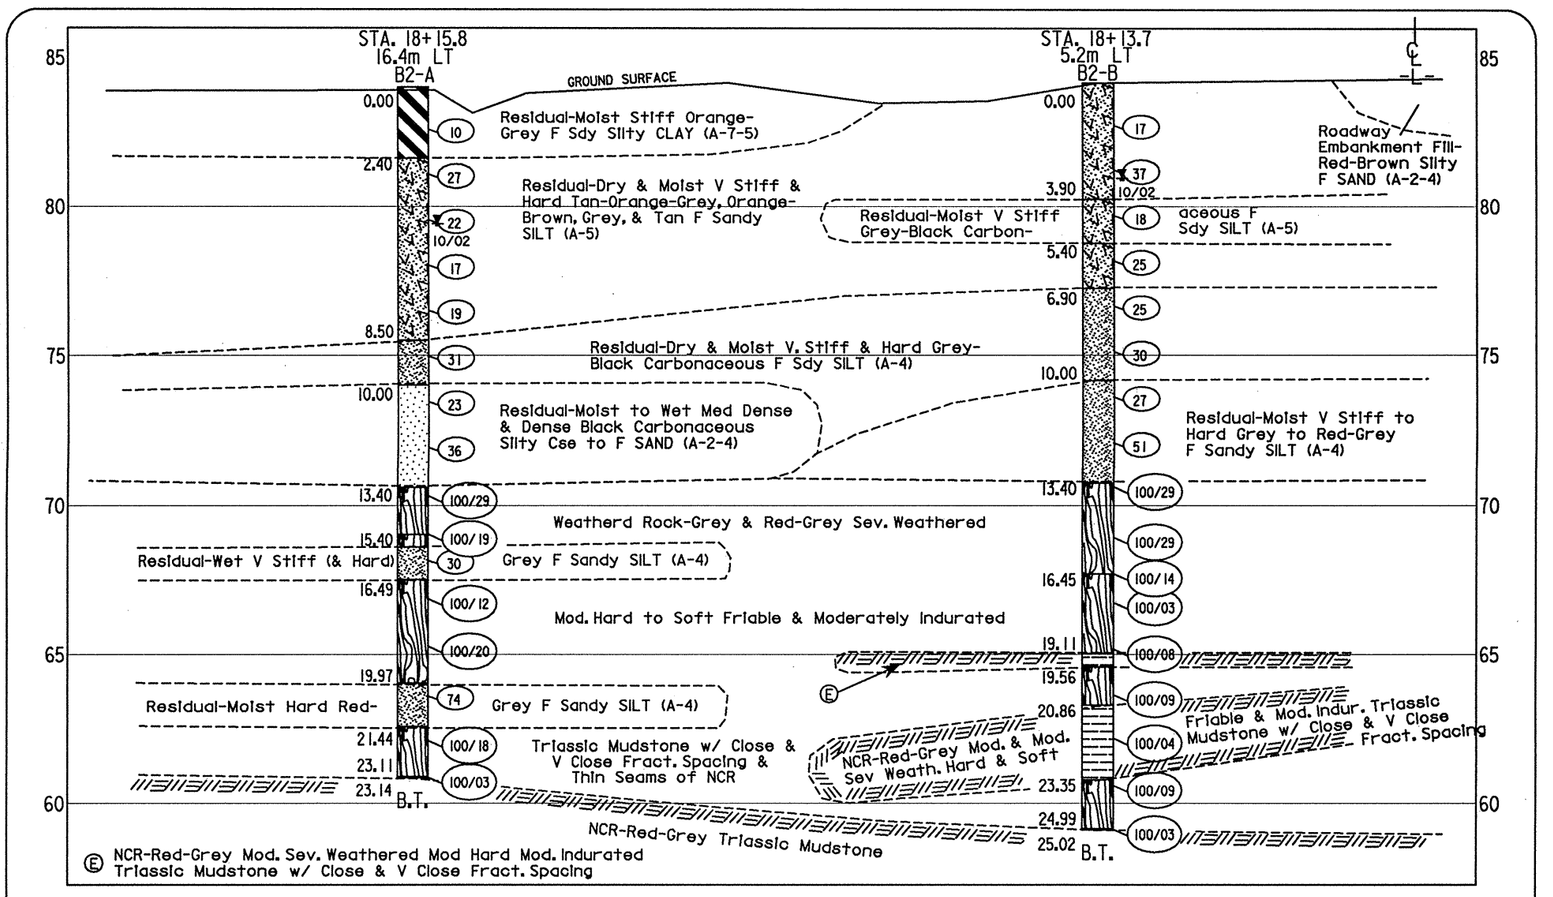

0 5 10

VERT. SCALE IN METERS

0 2.5 5

HORIZ. SCALE IN METERS

GEOSCIENCE GROUP, INC.
4000-H Spring Garden Street
Greensboro, NC 27407
336-856-1923
336-856-1925 (fax)

CROSS-SECTION THROUGH BENT-2

Site 1: Bridge on SBL US 421 over AC&WR

Chatham County, North Carolina

Project No. 6.529005T	TIP No. R-2610A
Federal No. N/A	Vert. Scale 1:200
Date 11/14/02	Horiz. Scale 1:100
Drawn by DH	Drawing No. 7